This drawing is Copyright © of GVA Grimley Limited.

Do not scale this drawing.
All dimensions to be checked on site. Drawing to be read in conjunction with any specifications, schedules and Consultants drawings and details.

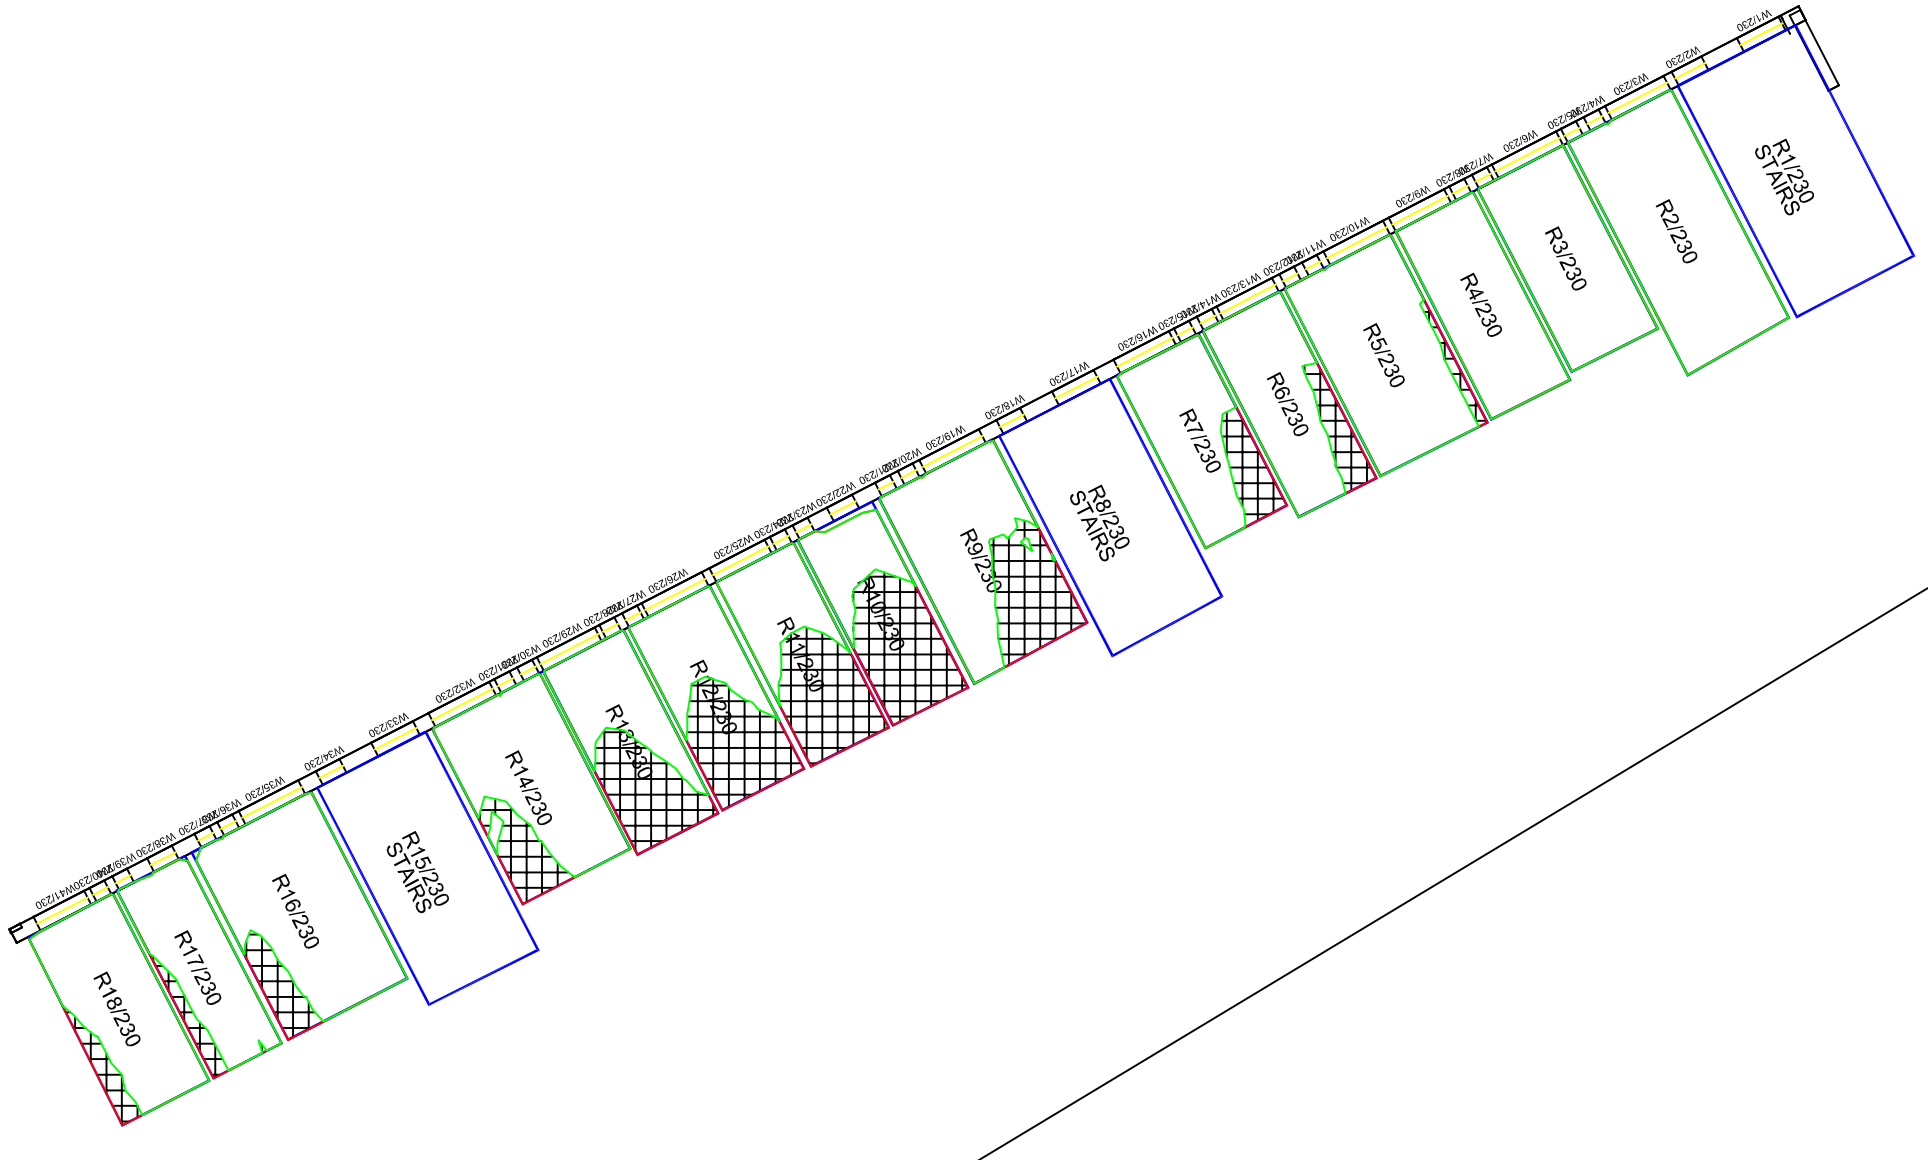

GROUND FLOOR

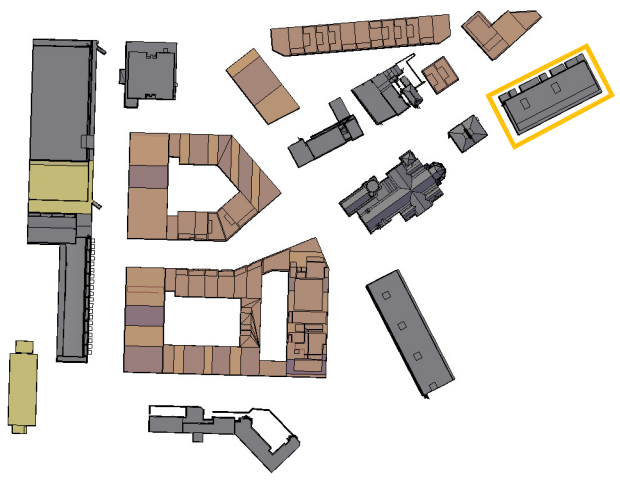

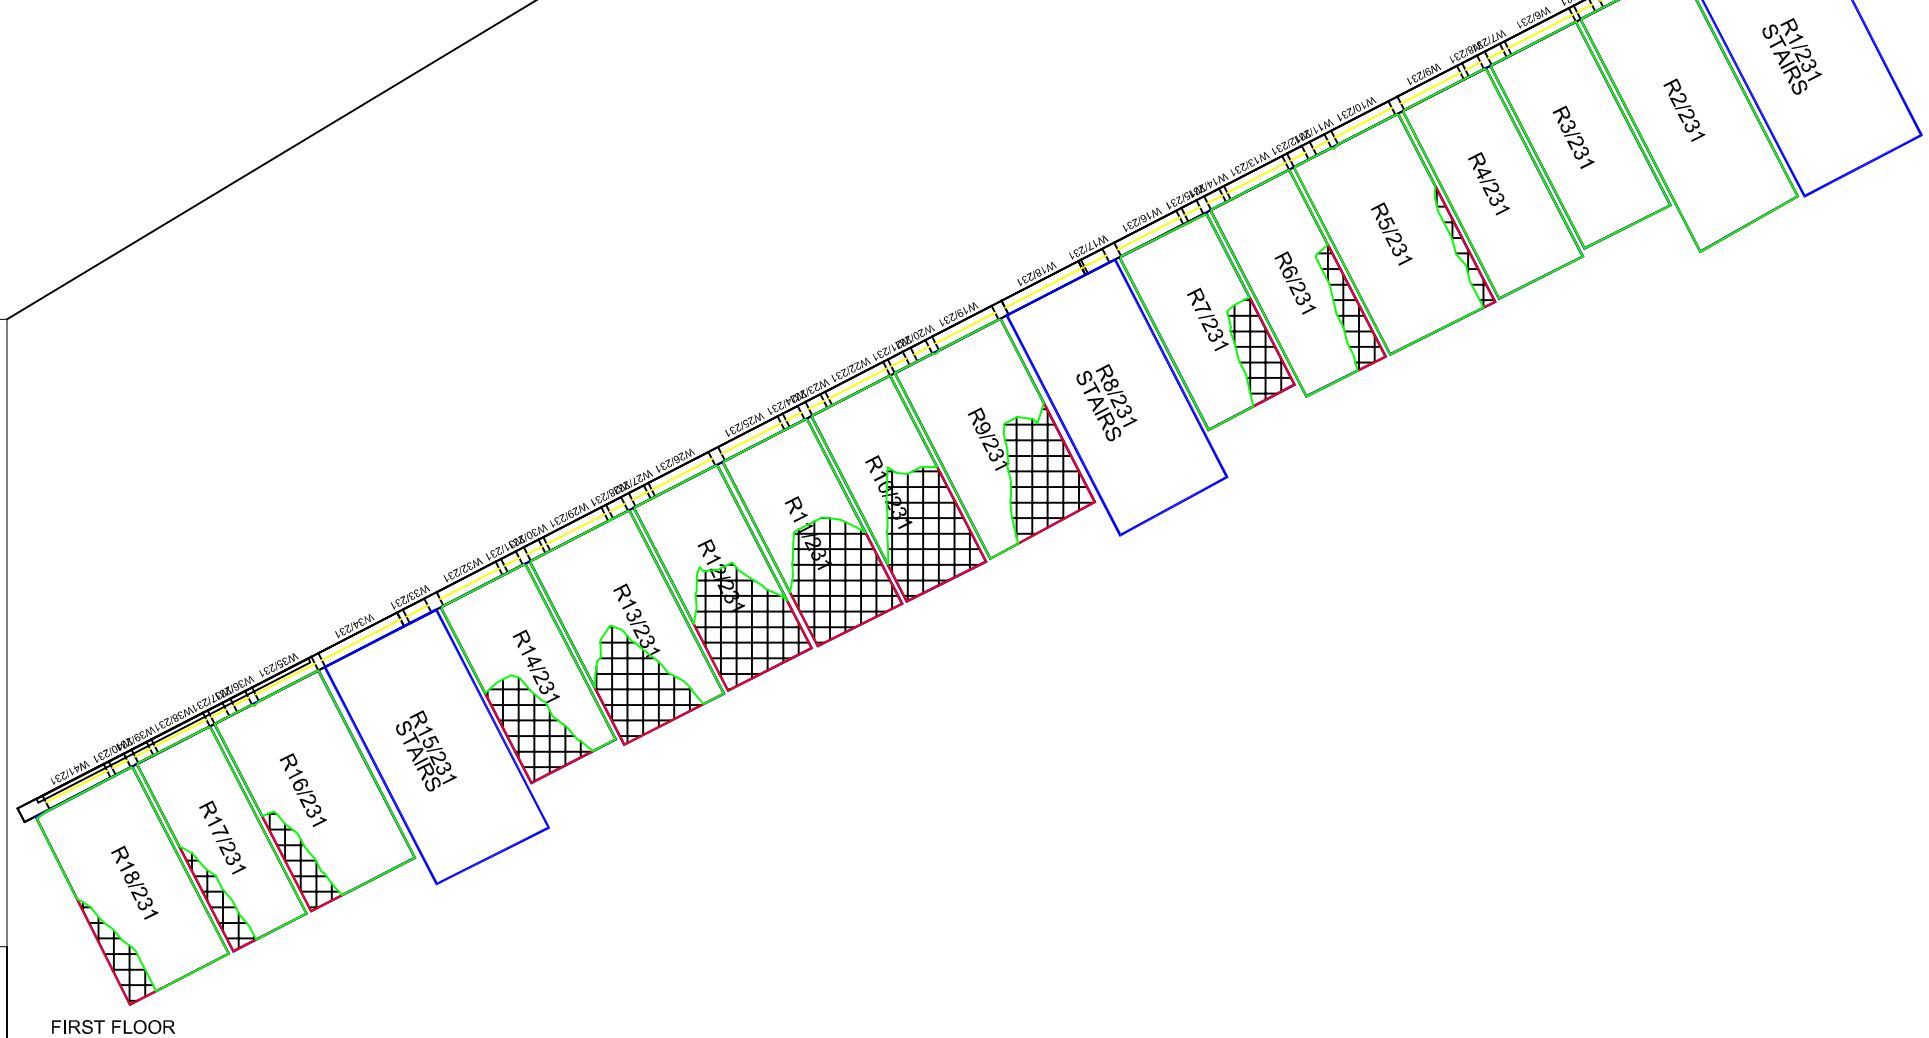

FIRST FLOOR

Legend

Daylight

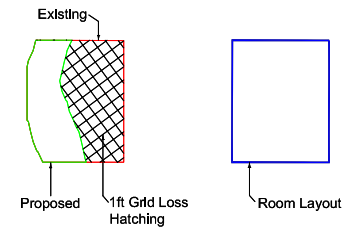

Existing No-Sky Line Contour

Proposed No-Sky Line Contour

Sources of Information

Existing And Surrounding Buildings:
MBS Survey Software Ltd 3d Survey sent 15 Sept 2012

Proposed Scheme:
Karakusevic Carson Architects LLP 3d Model
Sent on 23 Oct 2012 And Drawing No's:
202_A_D_BLR_100_00 Rev 6
202_A_D_BLR_100_01 Rev 5 to 202_A_D_BLR_100_07 Rev 5
202_A_D_BLR_100_08 Rev 2, 202_A_D_BLR_100_B1 Rev 03
202_A_D_DHO_100_00 Rev 6 to 202_A_D_DHO_100_08 Rev 6
202_A_D_BLR_300_00 Rev 2 to 202_A_D_BLR_300_04 Rev 1
202_A_D_DHO_300_00 Rev 3, 202_A_D_DHO_300_01 Rev 4
202_A_D_DHO_300_02 Rev 3, 202_A_D_BLR_300_03 Rev 3

GVA
08449 02 03 04
GVA Schatunowski Brooks
10 Stratton Street, London, W1J 8JR
www.gva.co.uk

Project Name
Bacton Low Rise
Gospel Oak

Client
EC Harris

Drawing Title
No-Skyline Contours For
1-49 Vicar's Road

Drawn By	Chk'd By	Scale @ A3	Date
MO	-	1/150	13/03/2013

Project No.	Drawing No.	Revision
BA81 - 25	BRE 076	-

DAYLIGHT

A3