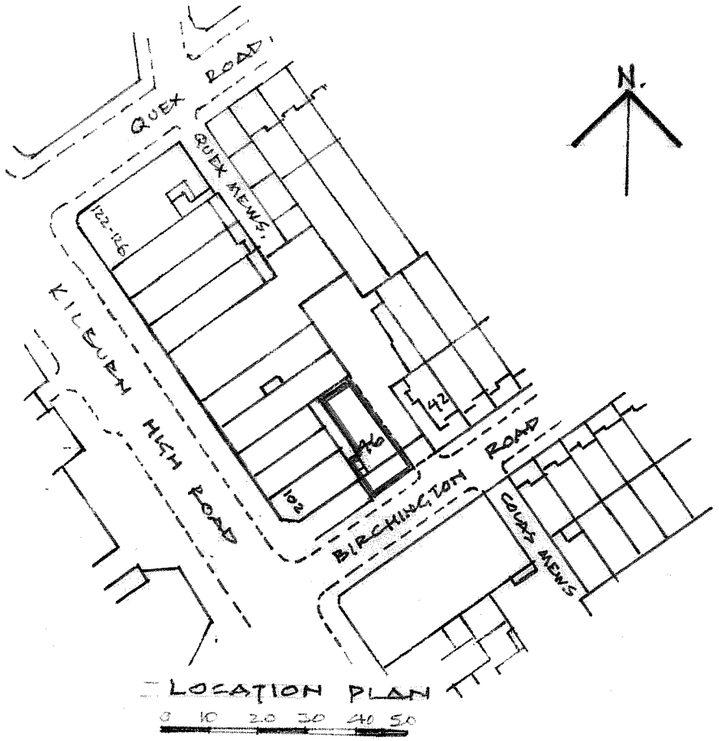

LOCATION PLAN

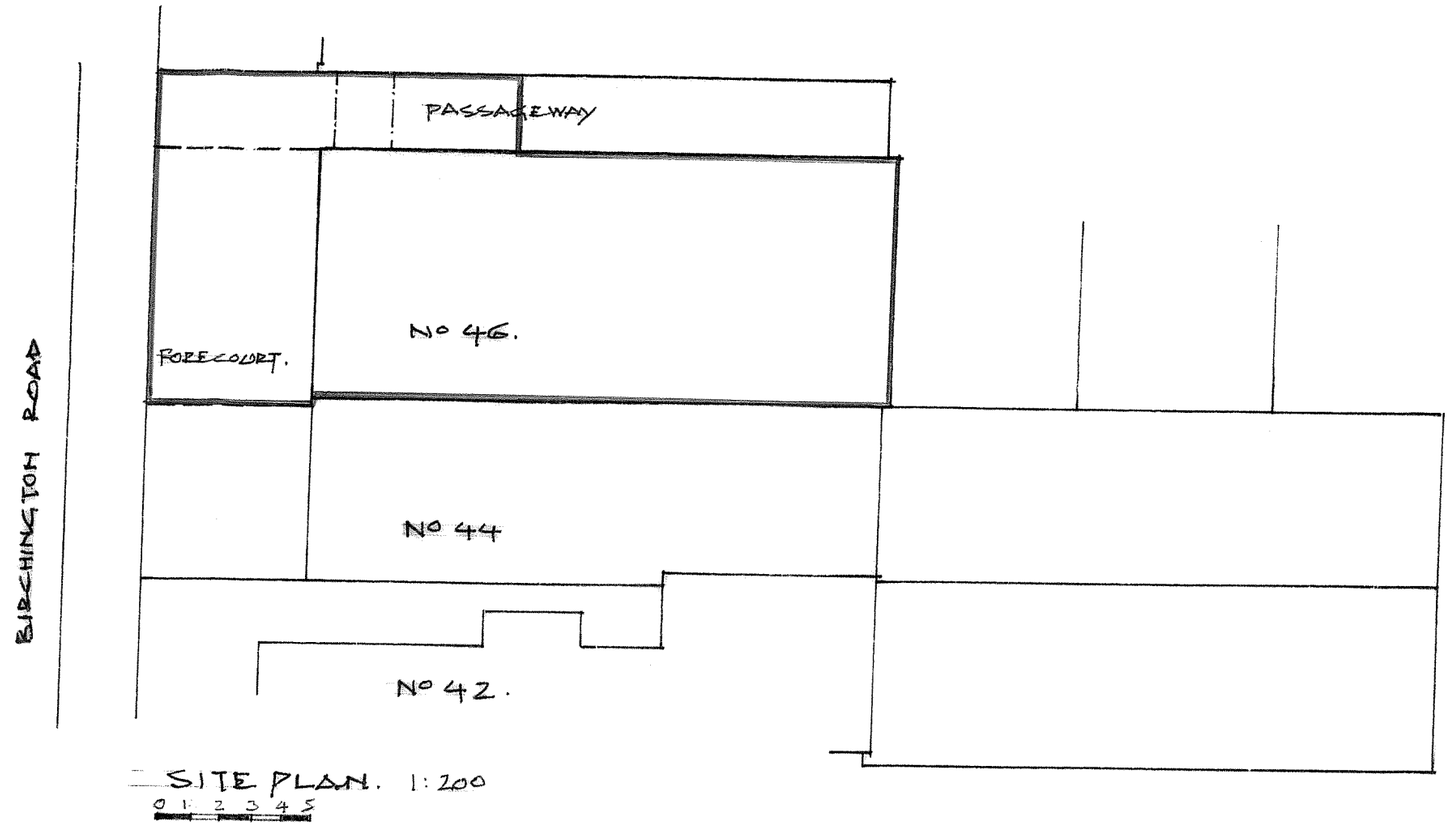

SITE PLAN. 1:200

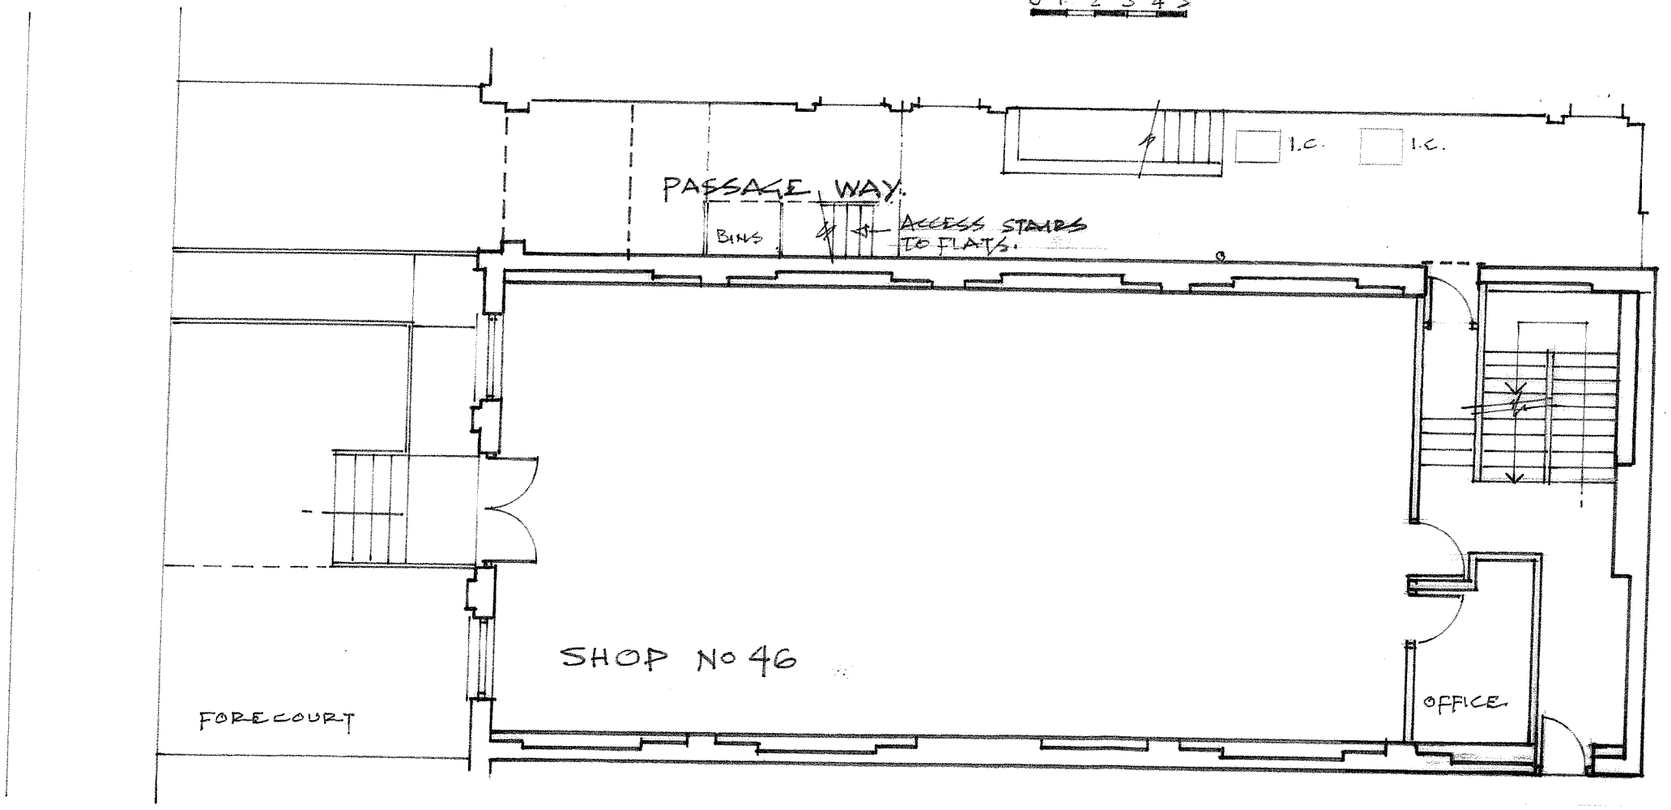

GROUND FLOOR PLAN 1:100.

REP DESIGNS
2 Lulworth Court
13 Cannon Hill
London N14 7DJ

CONTRACT
46 Birchington Road
London NW6 4LJ

DRAWING NO. 13/GL/02
DRWG. Exit'g Ground Floor Plan
DATE February 2013
SCALE 1:100