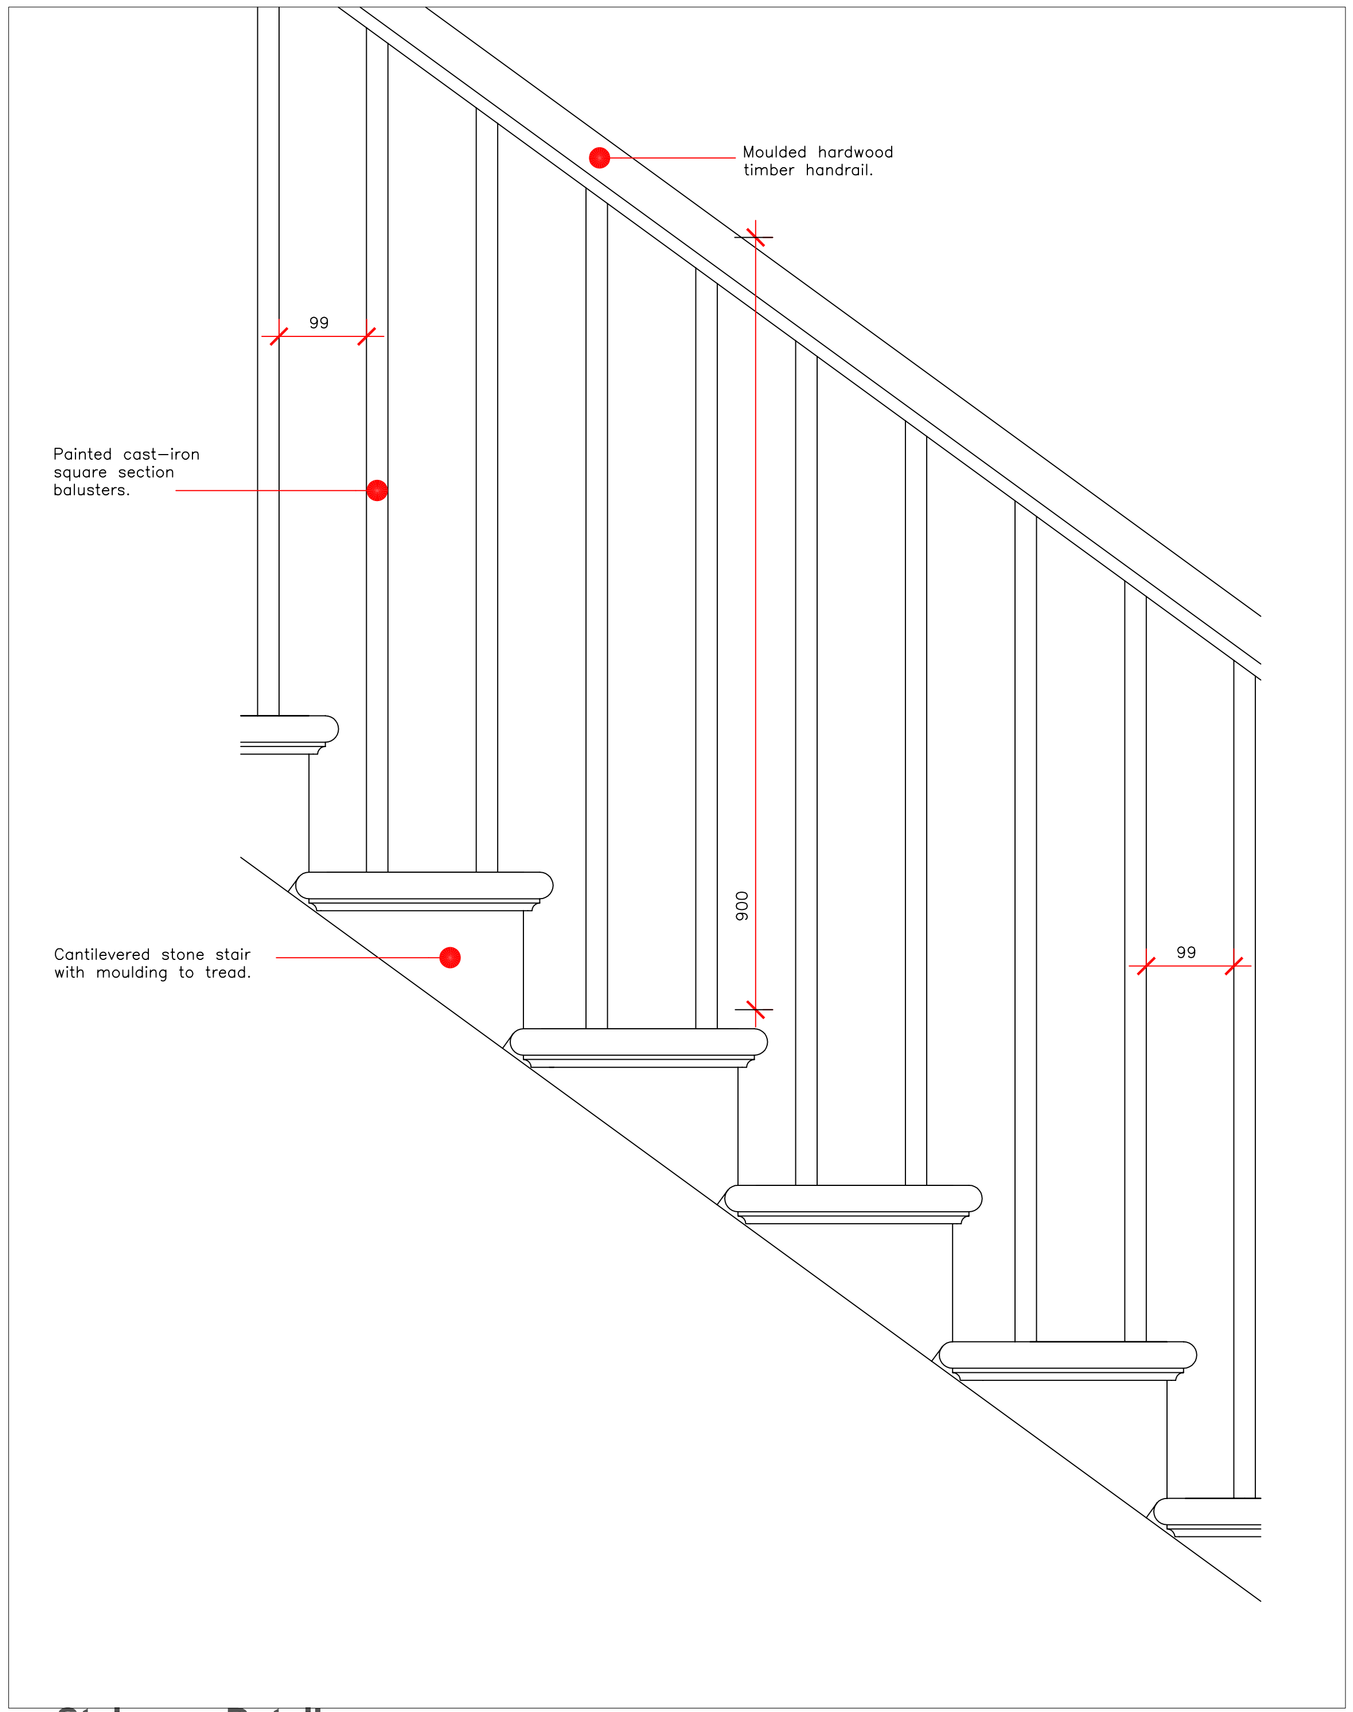

Staircase Detail
scale 1:5

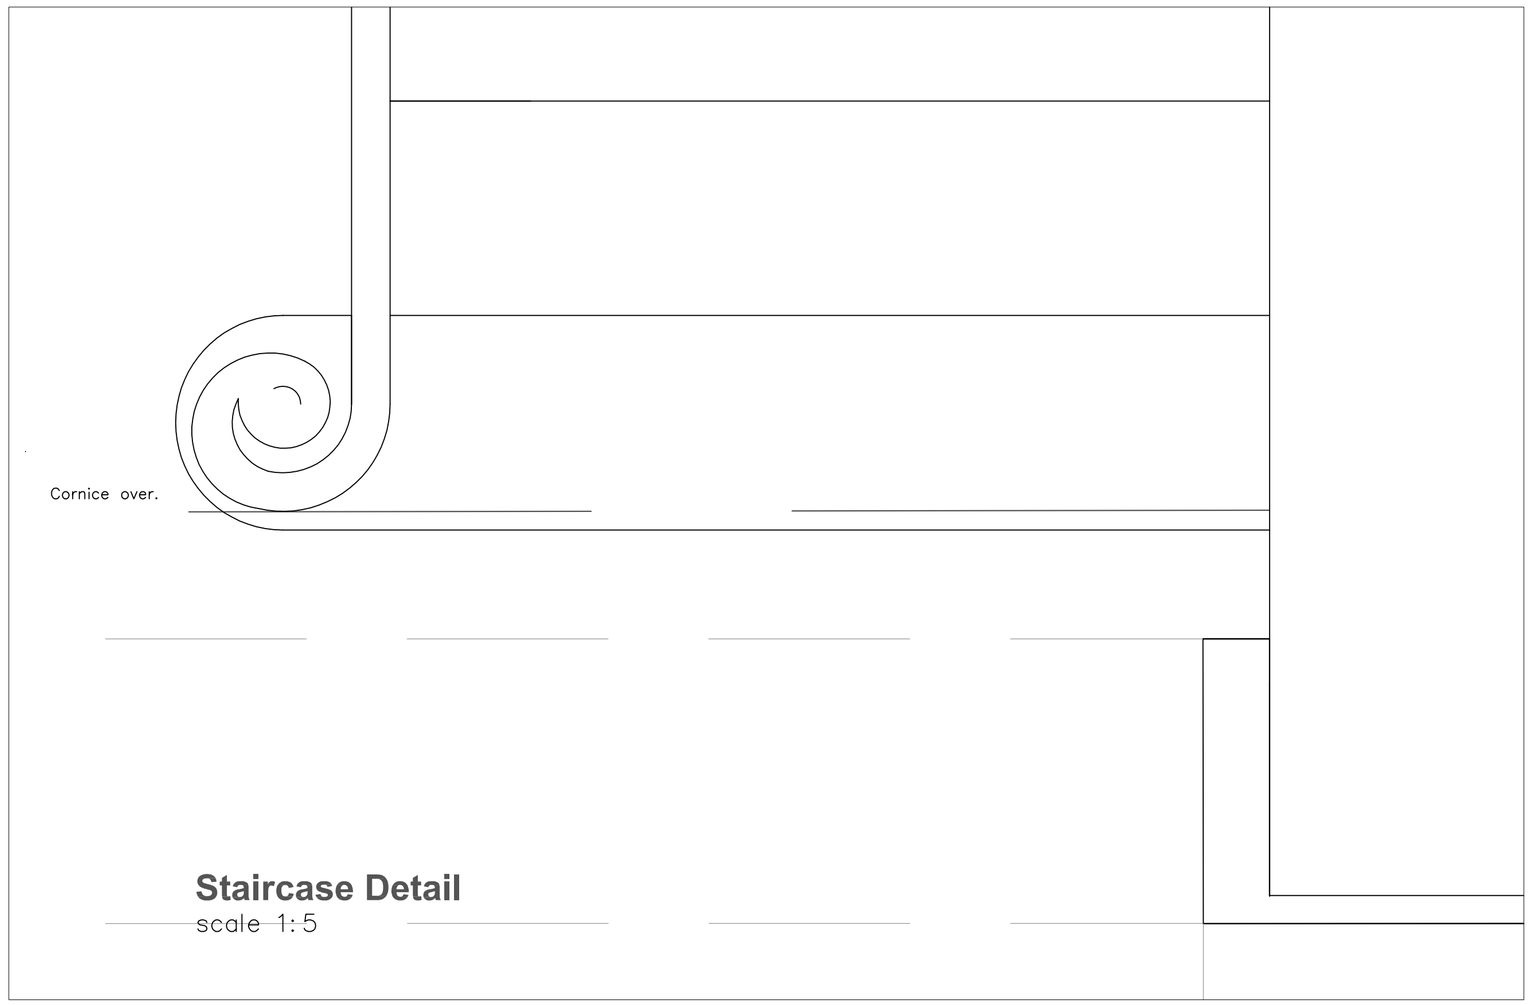

Staircase Detail
scale 1:5

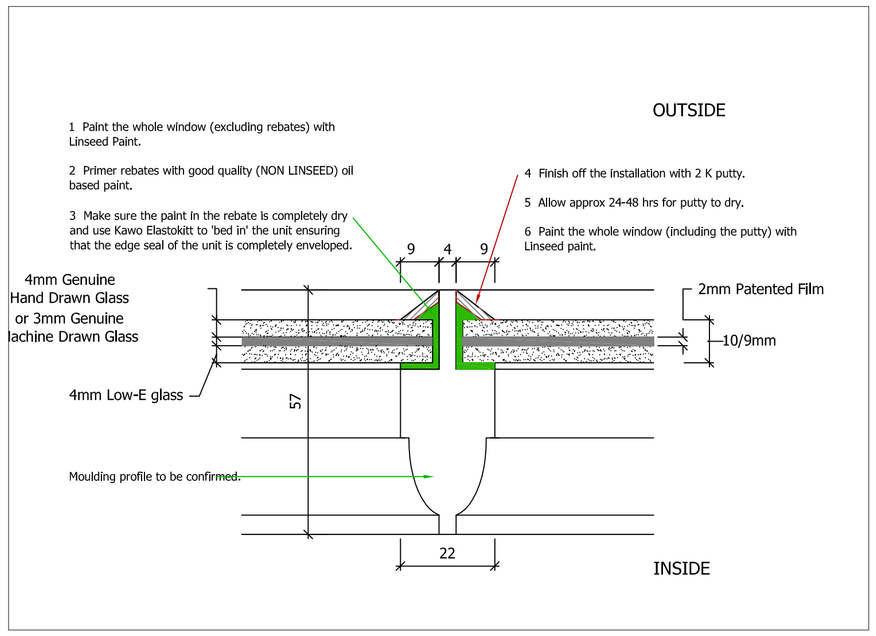

Proposed Glazing Bar Detail
scale 1:1

Client	Drawing Number	Rev.	Date	Title
SHALIMAR INVESTORS LTD	PD-17		MARCH 2013	**PROPOSED INTERIOR DETAILS - SHEET 2 OF 2**
Job	**Job Number**	**Drawn By**	**Scale**	**Note:**
41 & 42 CHESTER TERRACE	N1915	SJ	varies @A1	Please note that information used to produce these drawings is based on measured survey supplied by others; Heritage Architecture can not be held responsible for any inaccuracies that may exist; Please do not scale drawing; All dimensions should be verified on site;

LIAIGRE
CHRISTIAN LIAIGRE

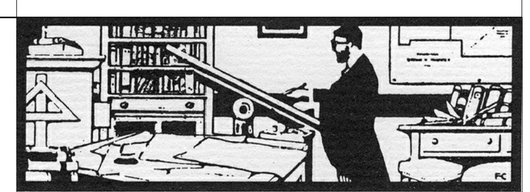

STEPHEN LEVRANT HERITAGE ARCHITECTURE
62 British Grove, Chiswick, London 2NL
Telephone : 0208 748 5501 Fax: 0208 748 4992