


PLAN.

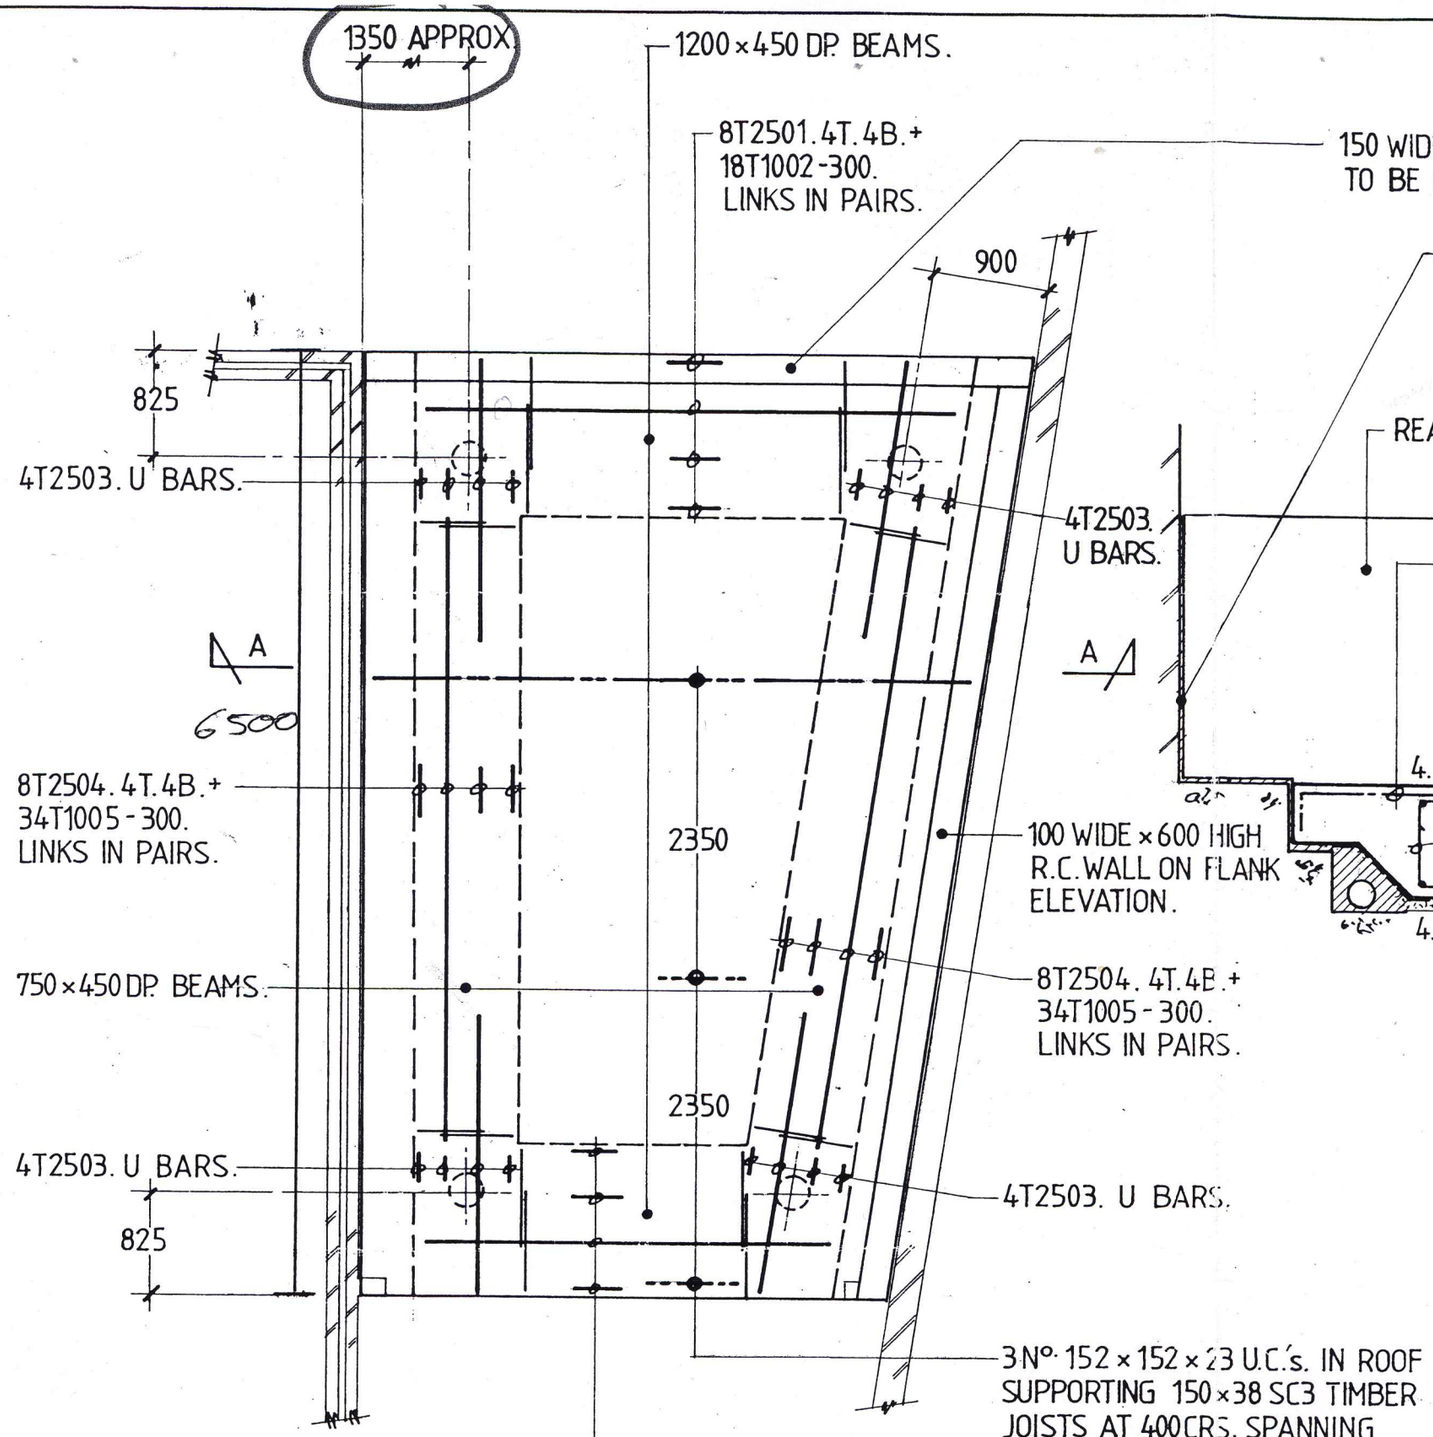


SECTION A - A.

NOTES:

CONCRETE STRENGTH C35.

PILE LOAD 20T. (4Nº.) TOP 2000 OF PILES TO BE SLEEVED.

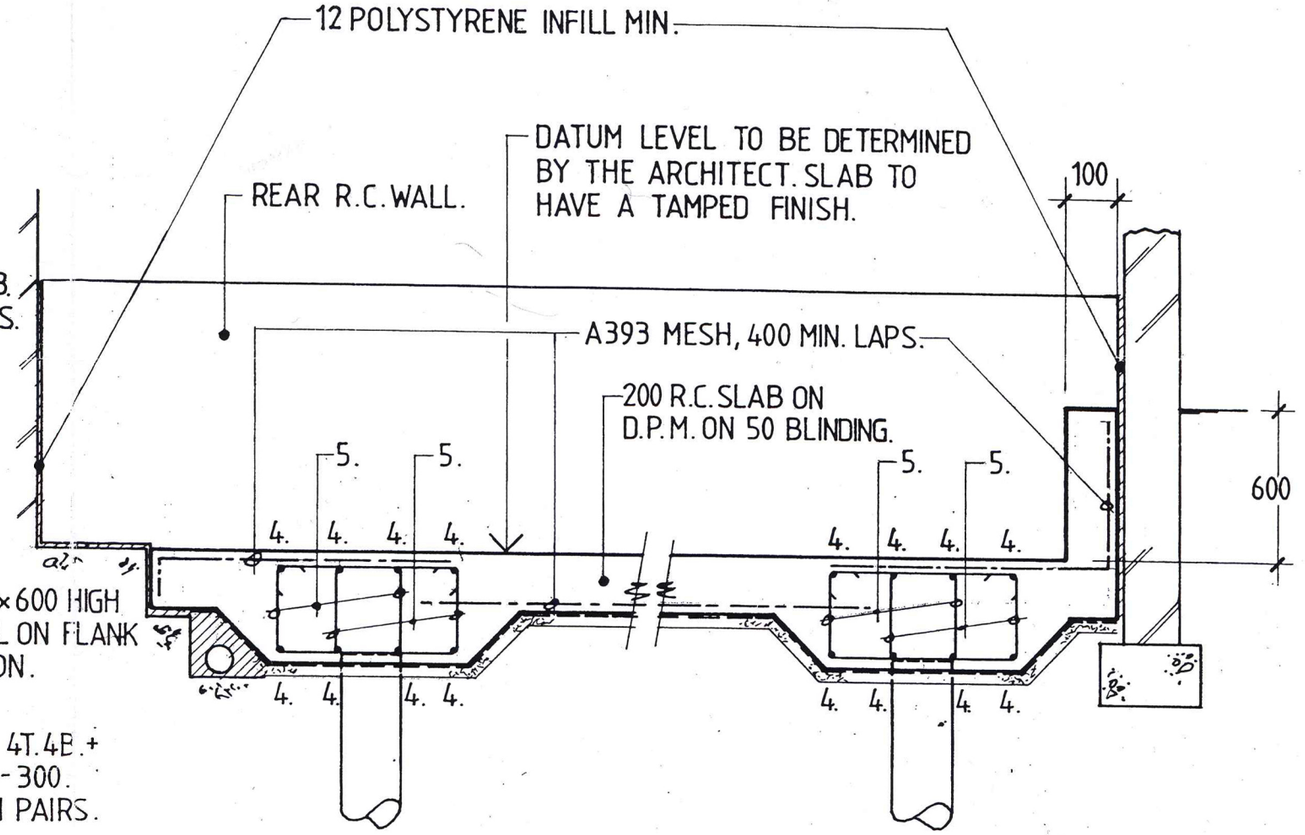COVER TO LINKS 50.

REFER TO BENDING SCHEDULE 3379/1/1.

'A'. PILE SETTING OUT AND SECTION A-A AMENDED. JAN. 05.

**JOHN E. FOSTER & PARTNERS**
Consulting Engineers & Surveyors
EAGLE CHAMBERS, 6/7 ROSEHILL COURT
ST. HELIER AVENUE, MORDEN, SURREY SM46JT.
Tel. 020 8646 0941
Fax. 020 8640 0778
E.mail foster.john@btconnect.com

| | |
|---|---|
| JOB No JP · 03 · 3379/1. | |
| DATE MARCH 2004. | |
| PROJECT: 1, MEADOWBANK, LONDON, N.W.3. | SCALE 1:50, 1:25 REV 'A' |
| DRAWING: GARAGE STRUCTURAL DETAILS. | |