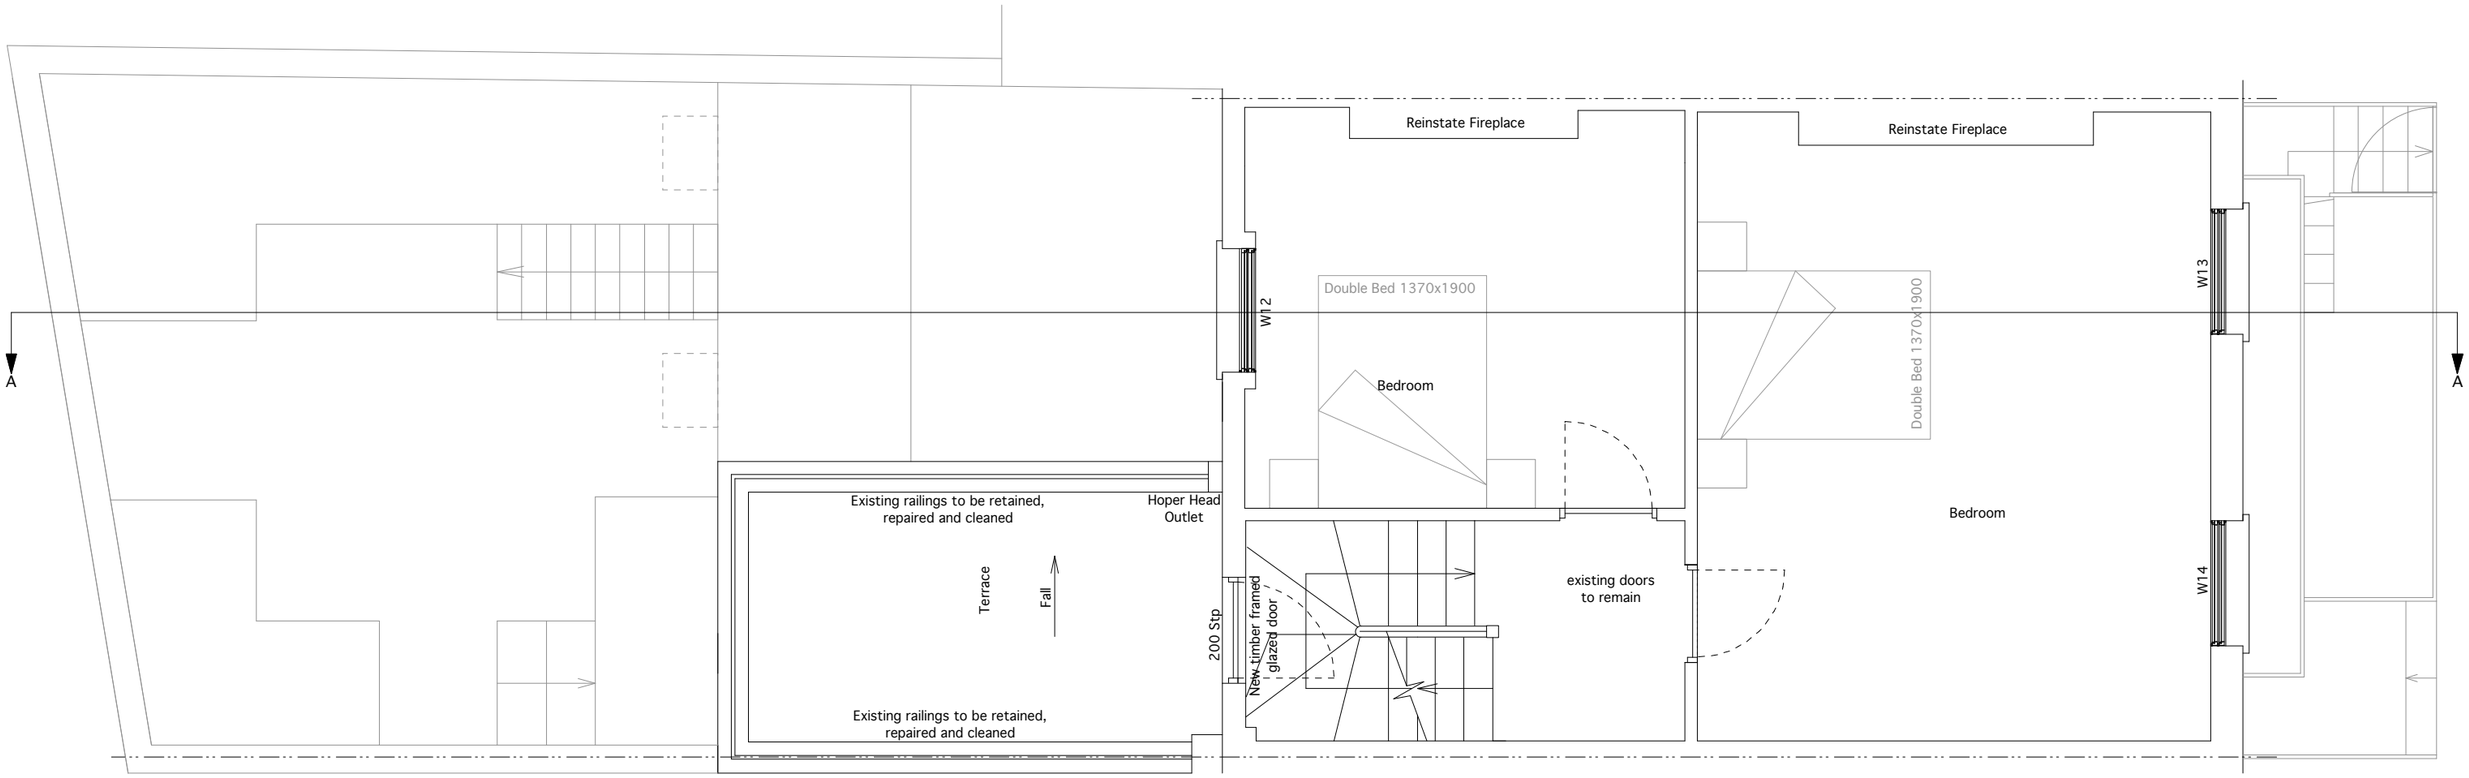

t 020 89680279
m 077 98854810
richard@webb-architects.co.uk
WEBB ARCHITECTS LIMITED

Drawing to be read in conjunction with consultants information.
Do not scale from drawing.
All dimensions to be checked on site.
Drawing only to be used for purposes indicated.
Notify Architect of any discrepancies.
© WEBB ARCHITECTS LIMITED

REV

A- 29.02.12 Revised re Client Feedback
B- 02.03.12 Revised to be more inkeeping with existing layout
C- 25.06.12 Revised width of closet wing. Layout of bedrooms kept as existing
D- 16.07.12 Revised window notes
E- 30.01.13 Revised window notes, and extension

37 DELANCEY STREET

PROPOSED SECOND FLOOR PLAN

1:50 / A3

FOR INFORMATION

1096.01.14(E)