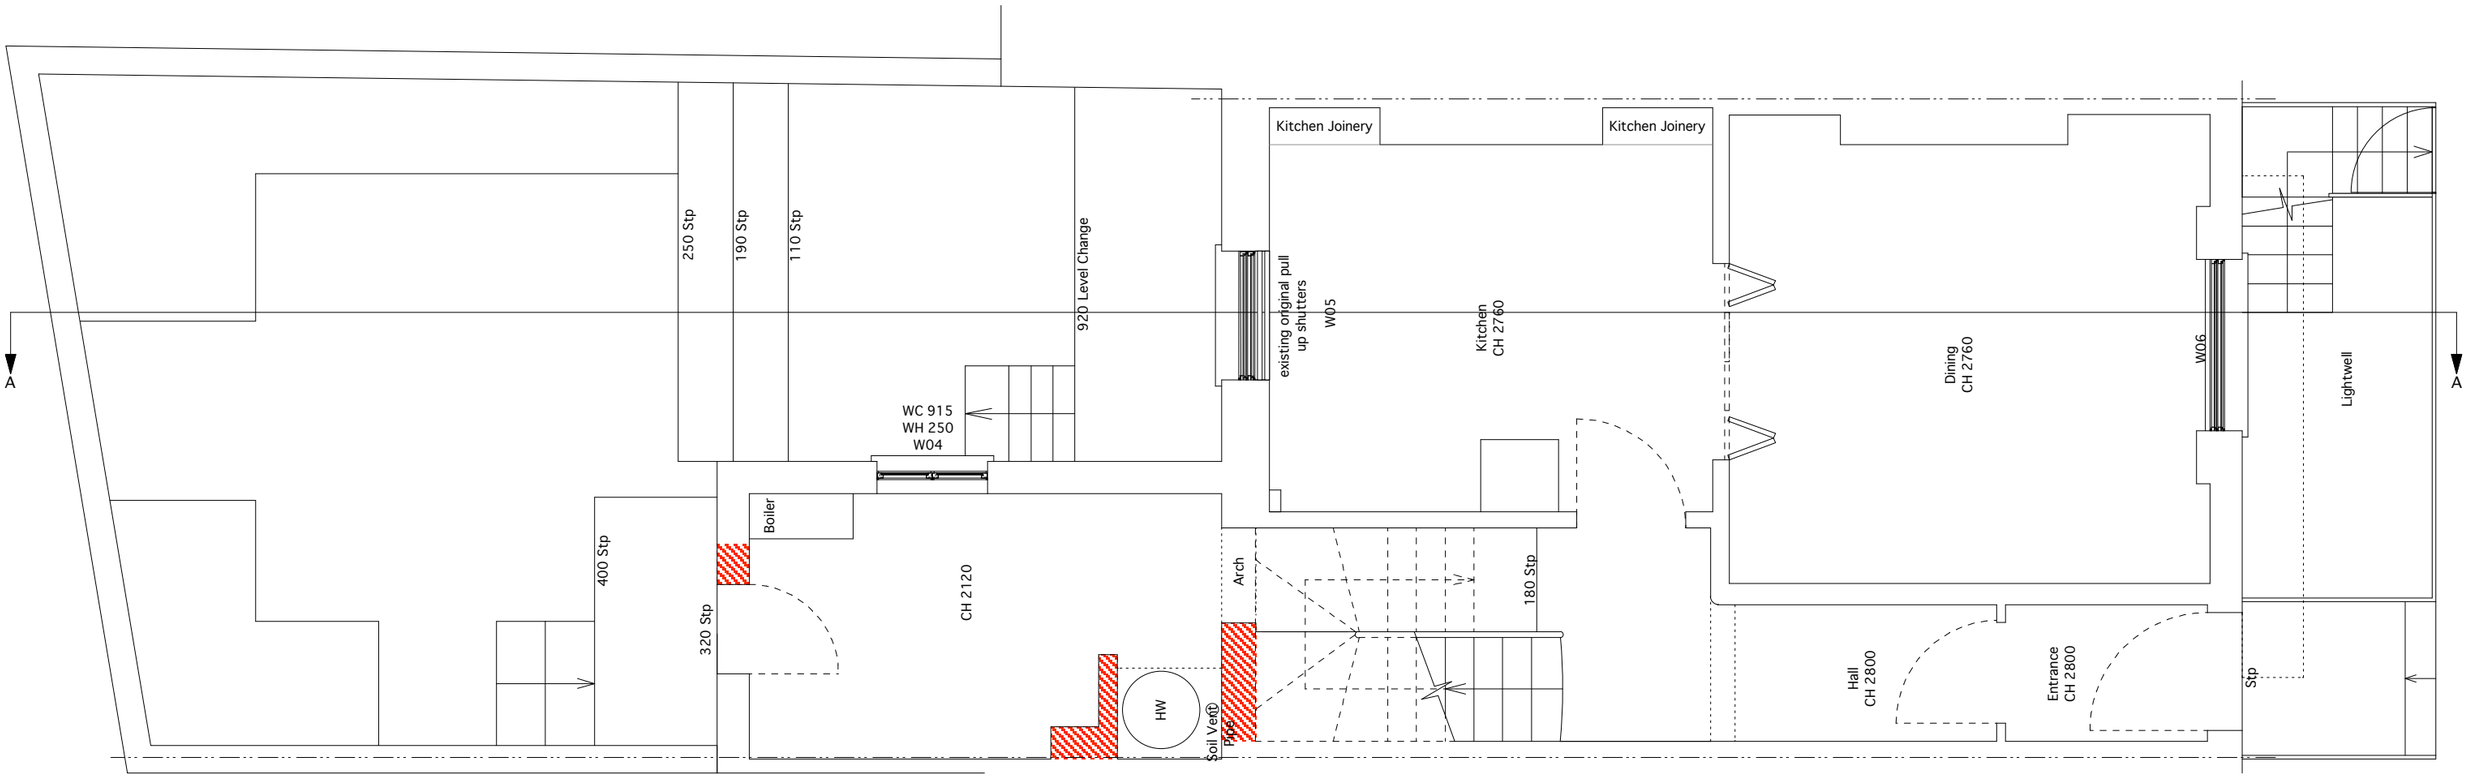

For Demolition

t 020 89680279
m 077 98854810
richard@webb-architects.co.uk
WEBB ARCHITECTS LIMITED

Drawing to be read in conjunction with consultants information.
Do not scale from drawing.
All dimensions to be checked on site.
Drawing only to be used for purposes indicated.
Notify Architect of any discrepencies.
© WEBB ARCHITECTS LIMITED

REV

A- 25.06.12 Kitchen joinery added. Masonry wall revised.
B- 30.01.13 Demo added at rear door.

37 DELANCEY STREET

EXISTING GROUND FLOOR PLAN

1:50 / A3

FOR INFORMATION

1096.01.22(B)