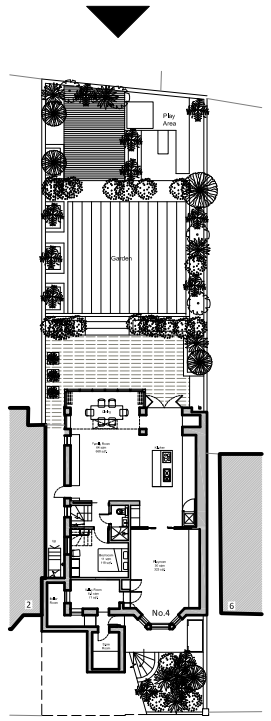

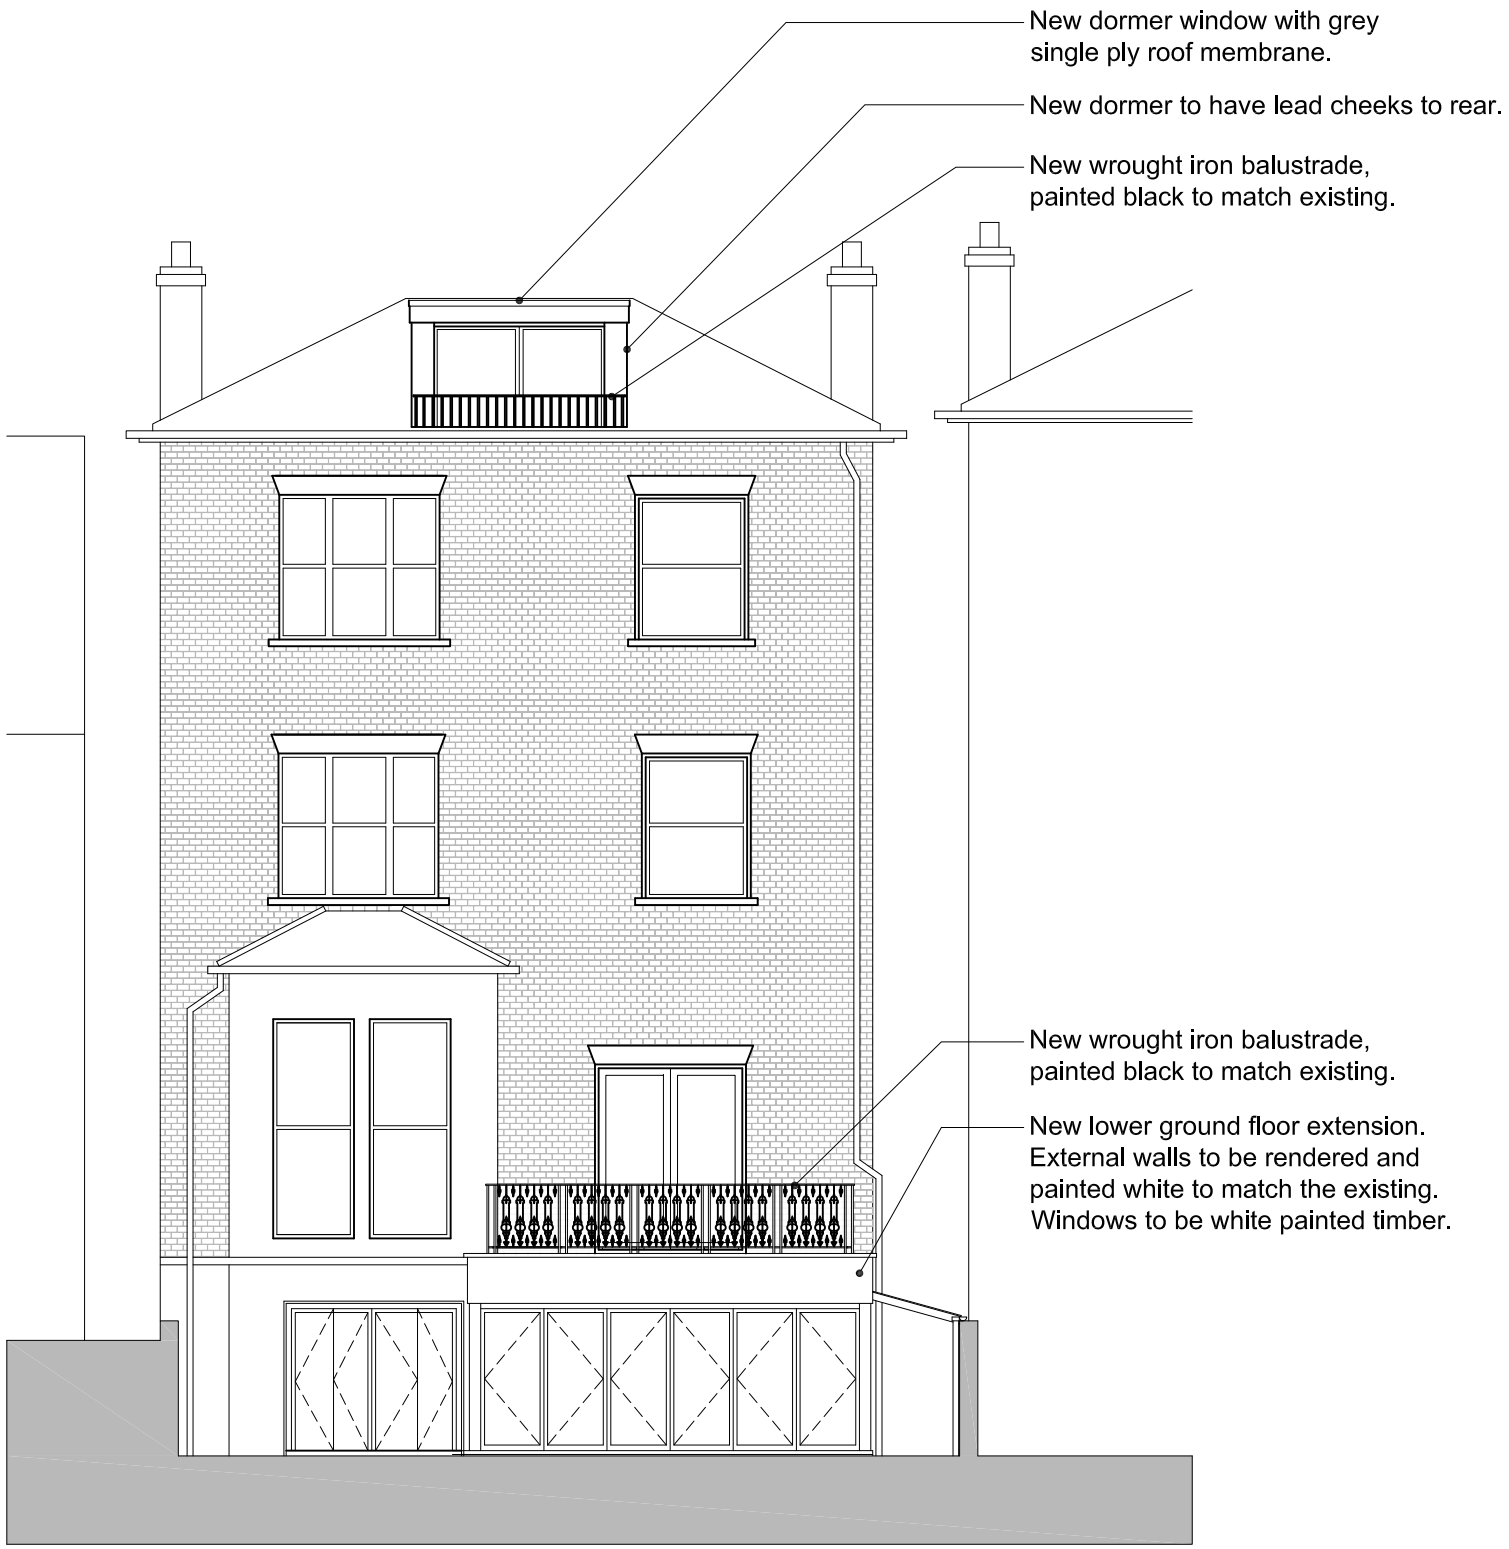

1 Proposed Rear Elevation
SCALE_ 1:100@A3

No. Notes

1. Dimensions to be verified on site. Only figured dimensions to be used and any discrepancies in dimensions are to be reported to the contract administrator. No dimensions are to be scaled from printed drawings. Any areas indicated on this drawing are for guidance only. No responsibility is taken for their accuracy.

2. There is a risk of injury or death in construction if the works are not properly planned and supervised. The contractor must not undertake any element of the work without first having carried out the necessary risk assessments and prepared detailed method statements.

4MA © 2009

No. Revision Date

client: DR KARYN MOSHAL
job: 4 LAMBOLLE ROAD
NW3 4HP
dwg: REAR ELEVATION
PROPOSED

dwg. type: PLANNING
dwg. status: APPROVAL
drawn by FM approved by PR date 21/02/13
scale 1:100 @ A3 size A3

ARCHITECTURE
39 Warple Way
London W3 0RX
+ 44(0) 20 7021 0332: T
+ 44(0) 20 7021 0122: F
info@4mgroup.co.uk
www.4mgroup.co.uk

job number	drawing number	revision
154	2016	*