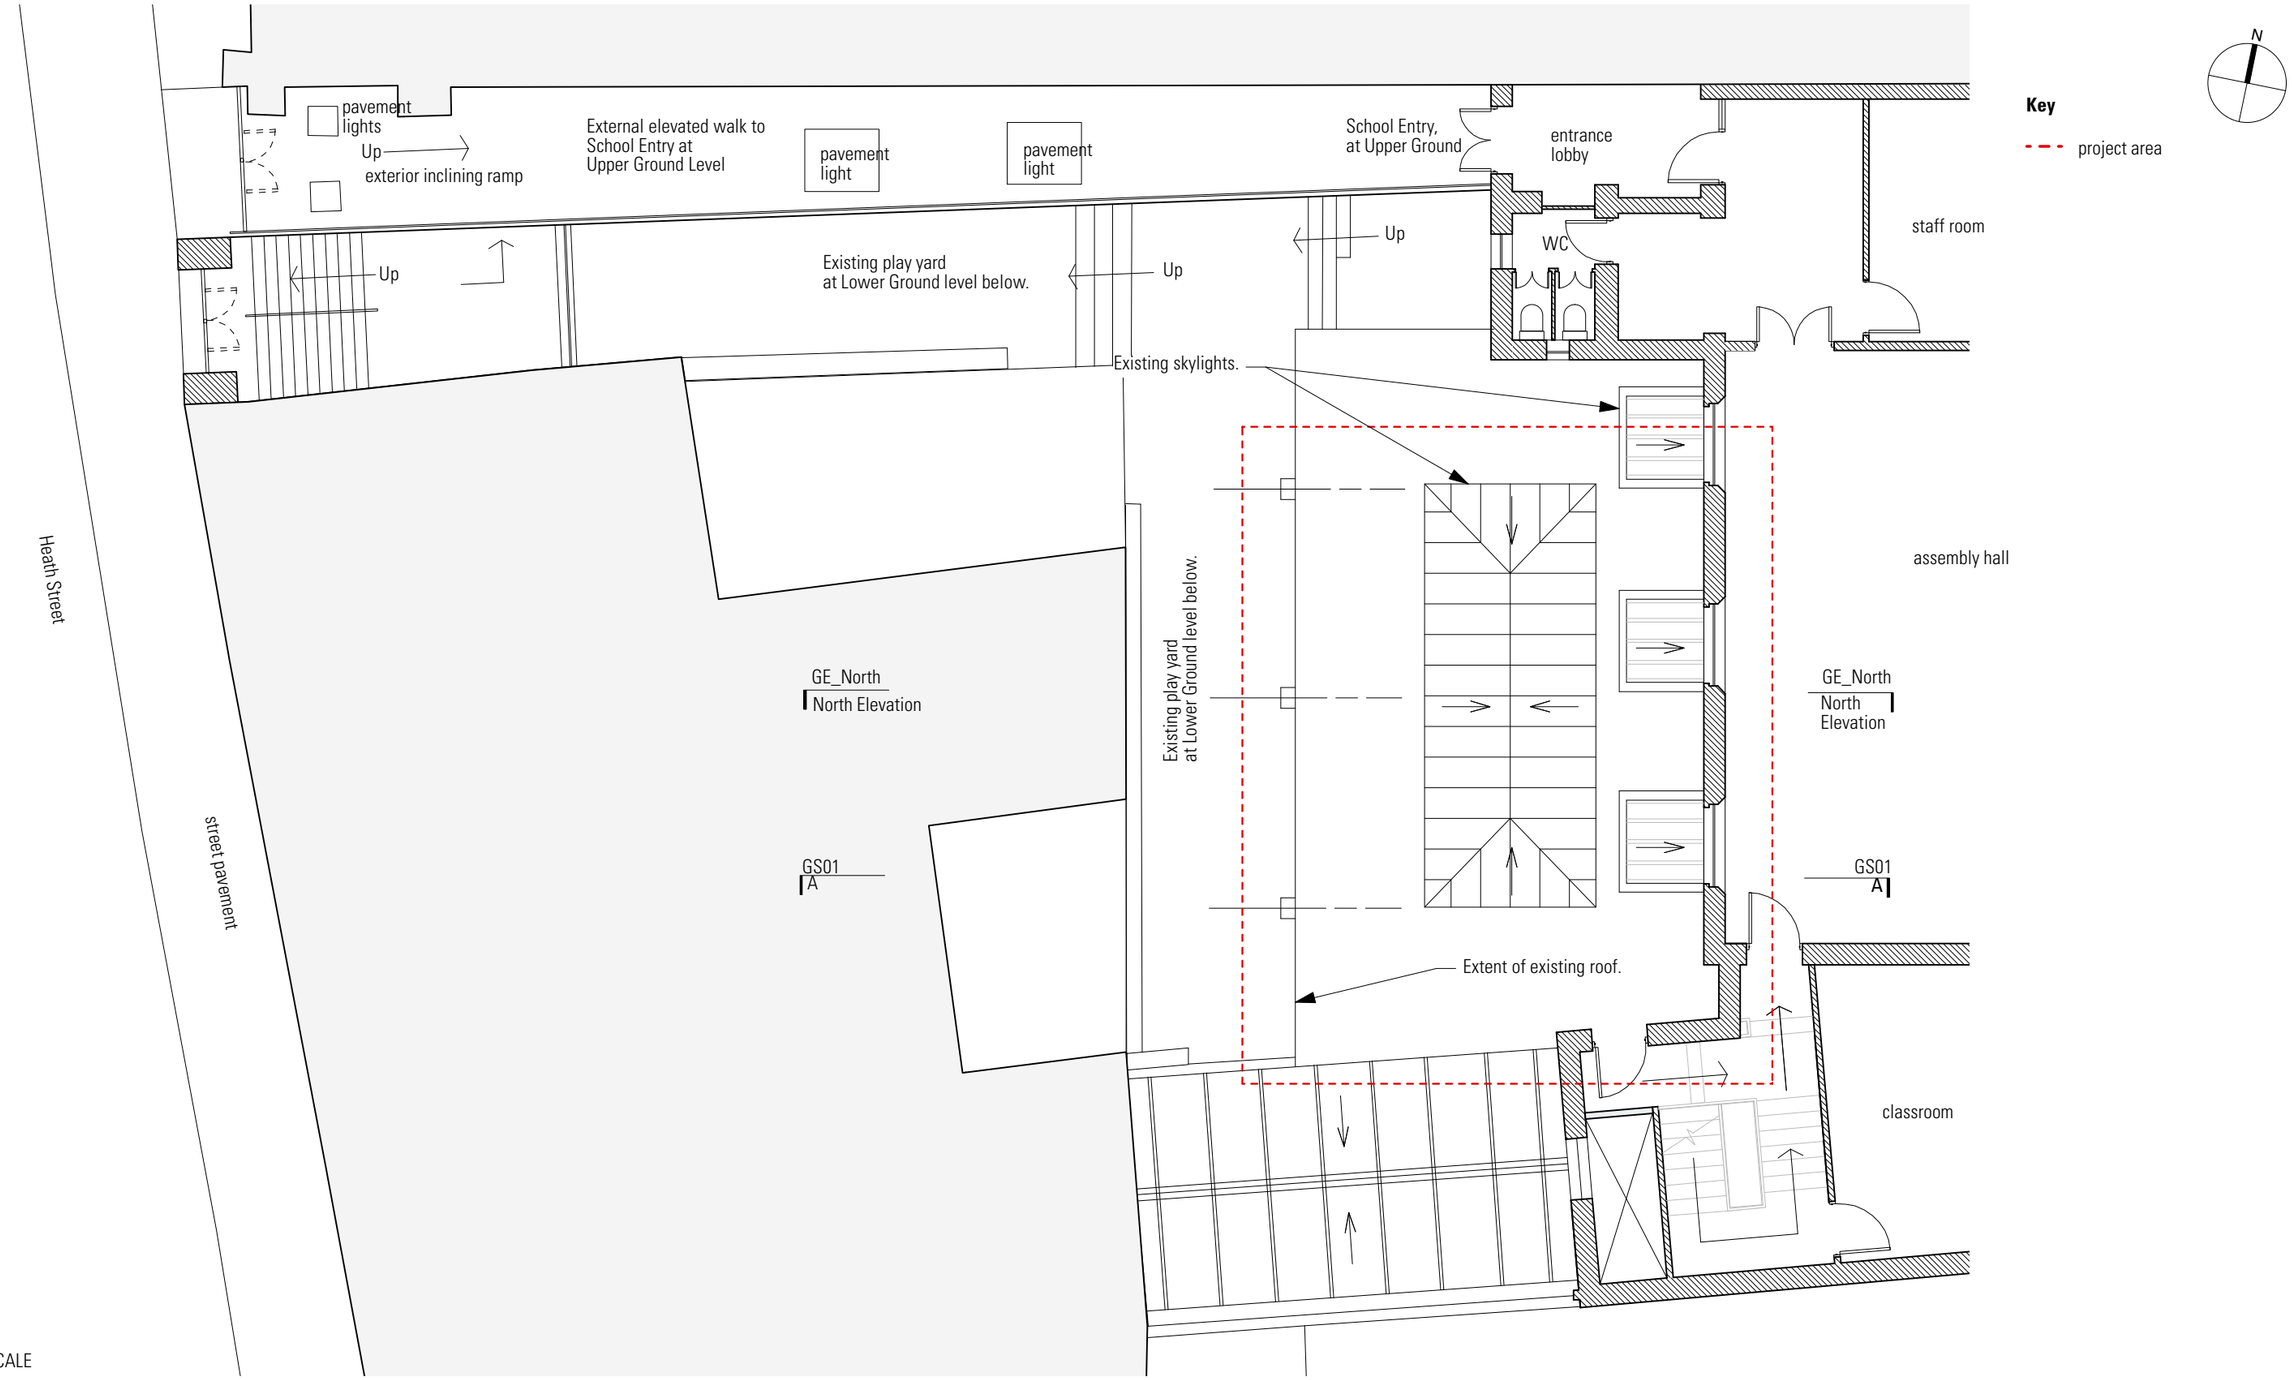

Revisions

HARPER DOWNIE
CREATIVE ARCHITECTURE

Gate House
1 St John's Square
London EC1M 4DH

T +44 20 7490 7674
studio@harperdownie.com
www.harperdownie.com

Project: Heathside Prep School - Pod Classroom	Status	Drawn: AI	Checked
Drawing Title: Existing Plan Upper Ground	Scale: 1:100 @ A3 (1:50 @A1)		Date: 02/13
	Drwg. No.: **600GA00_EX**		Revision: **P1**

Copyright Harper_Downie Ltd. Do not scale from this drawing. Issued for purposes indicated only. All dimensions to be checked on site.