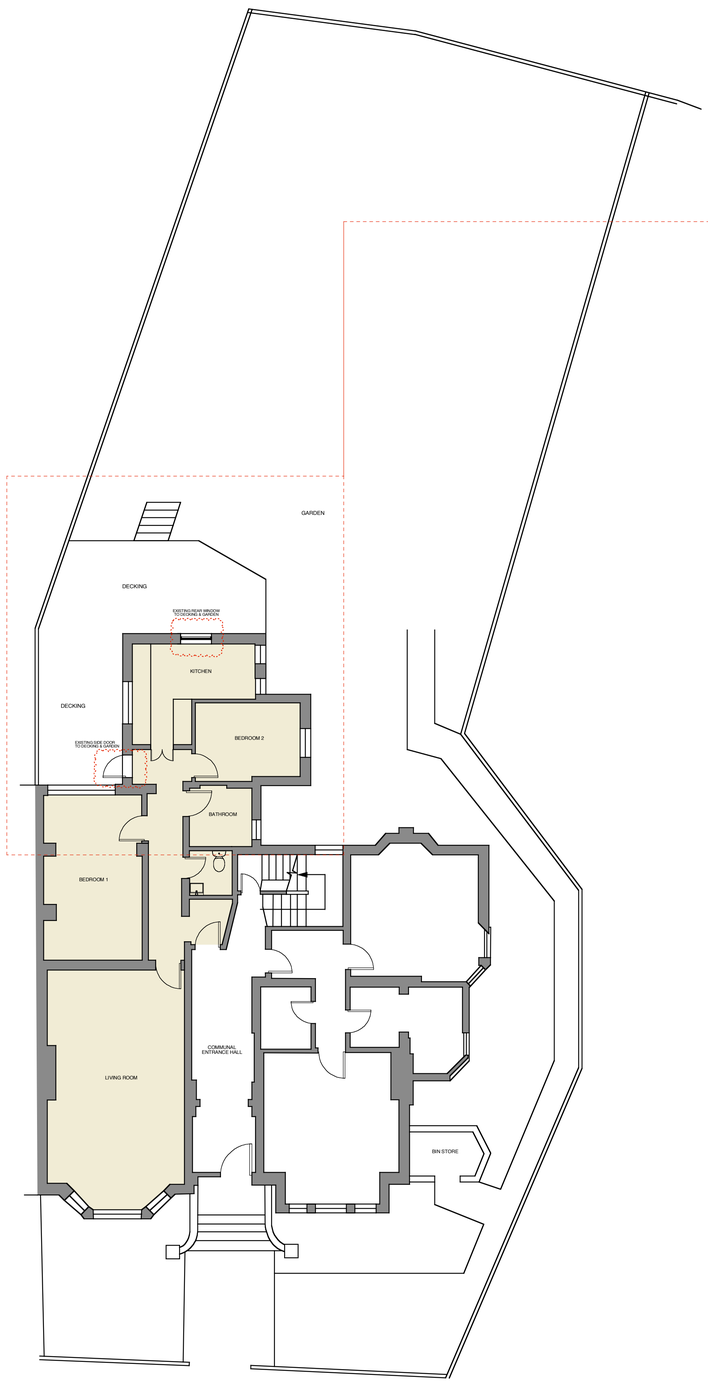

EXISTING GROUND FLOOR AND SITE PLAN

SCALE 1:100

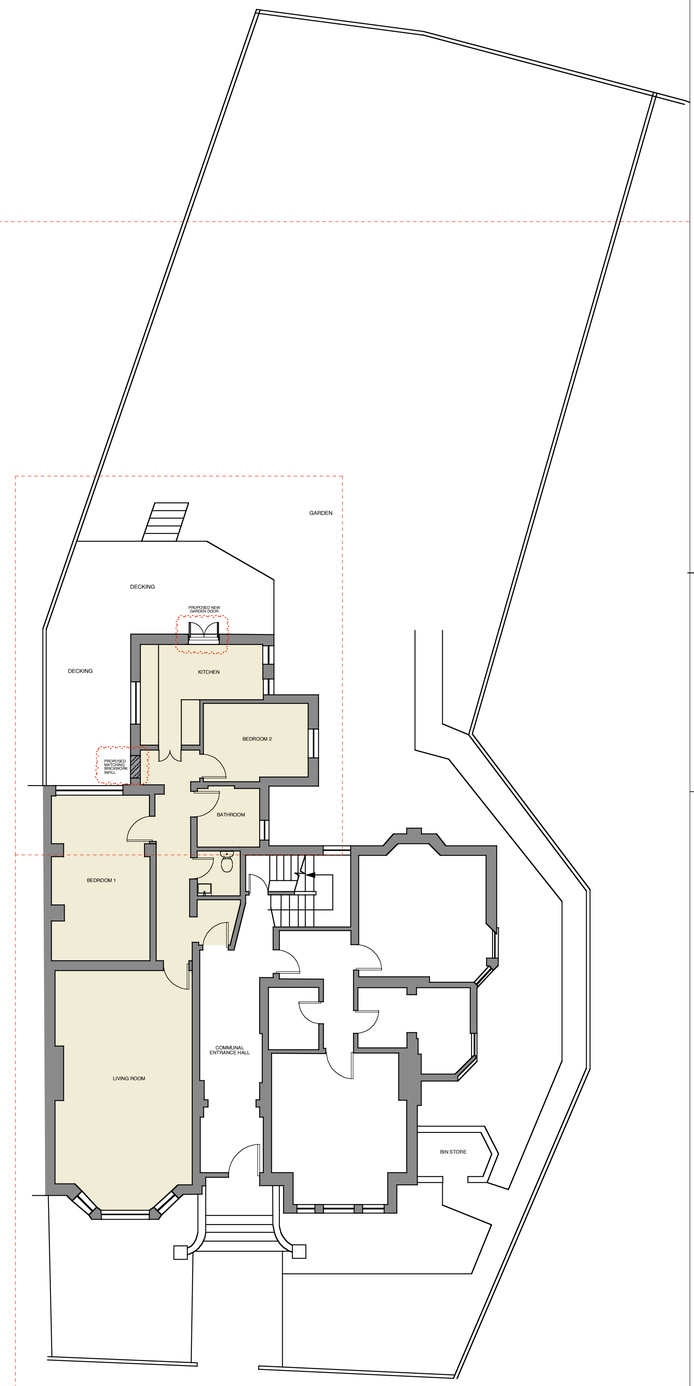

PROPOSED GROUND FLOOR AND SITE PLAN

SCALE 1:100

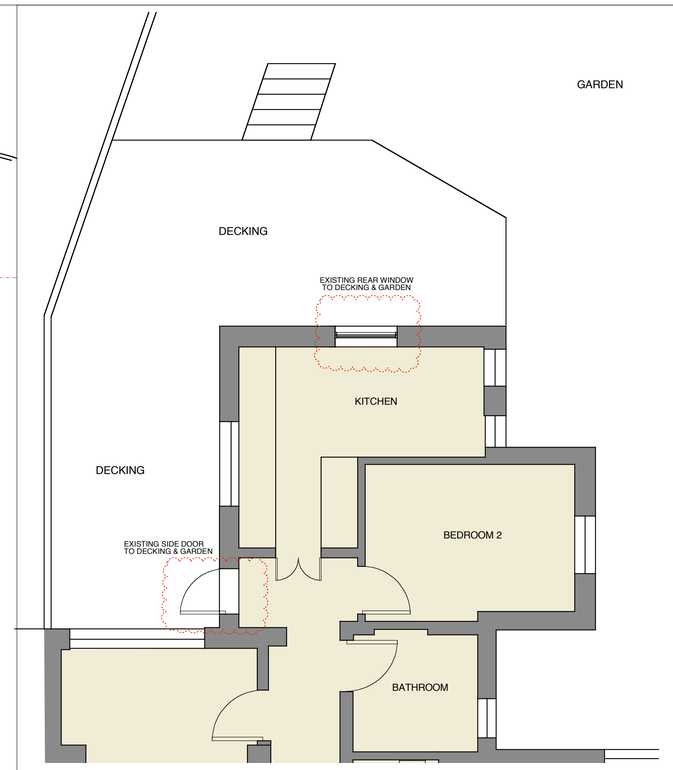

EXISTING GROUND FLOOR AND SITE PLAN

SCALE 1:100

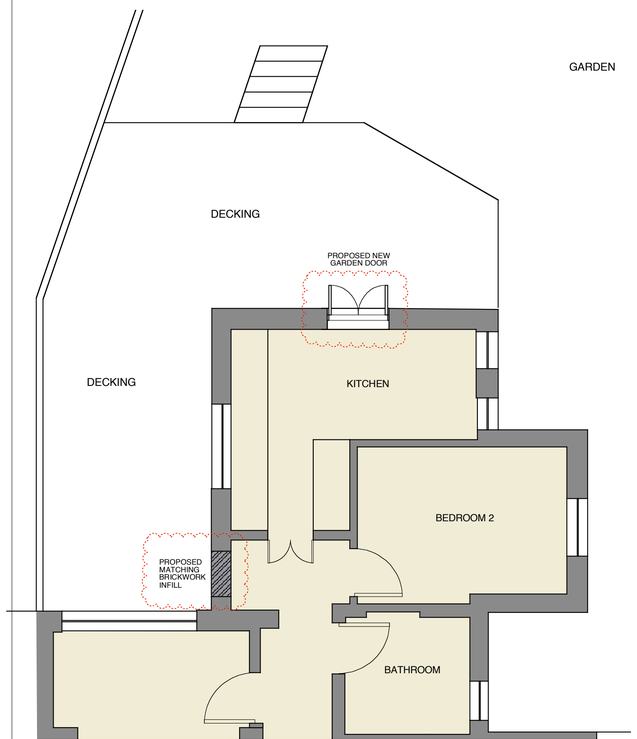

PROPOSED GROUND FLOOR AND SITE PLAN

SCALE 1:50

0 1 2 3 4 5 metres

Scale 1:100

GENERAL NOTES:

FOR FEASIBILITY AND PLANNING PURPOSES
NOT FOR CONSTRUCTION

N

REVISION	AMENDMENT	DATE

PROJECT

Flat 1, 18 Lyndhurst Gardens
London NW3

CLIENT

Mr. & Mrs. Bawlf

DRAWING TITLE

Existing and Proposed
Ground floor and Site plans

Jane Somerville
Architect ARB, RIBA

26 York Street
London W1U 6PZ
Ph: 07711 657 587
Email: jsomervilleassociates@gmail.com

SCALE	DRAWN BY	DRAWING NO.	REV.
1:50/1:20@A3	JS	202	
DATE	CHECKED BY		
Sep '12			

THIS DRAWING IS COPYRIGHT.
All materials and workmanship to comply with the current British Standards and codes of practice.
Contractors to check ALL dimensions on site.
Report any discrepancy to Architect or Surveyor before proceeding.