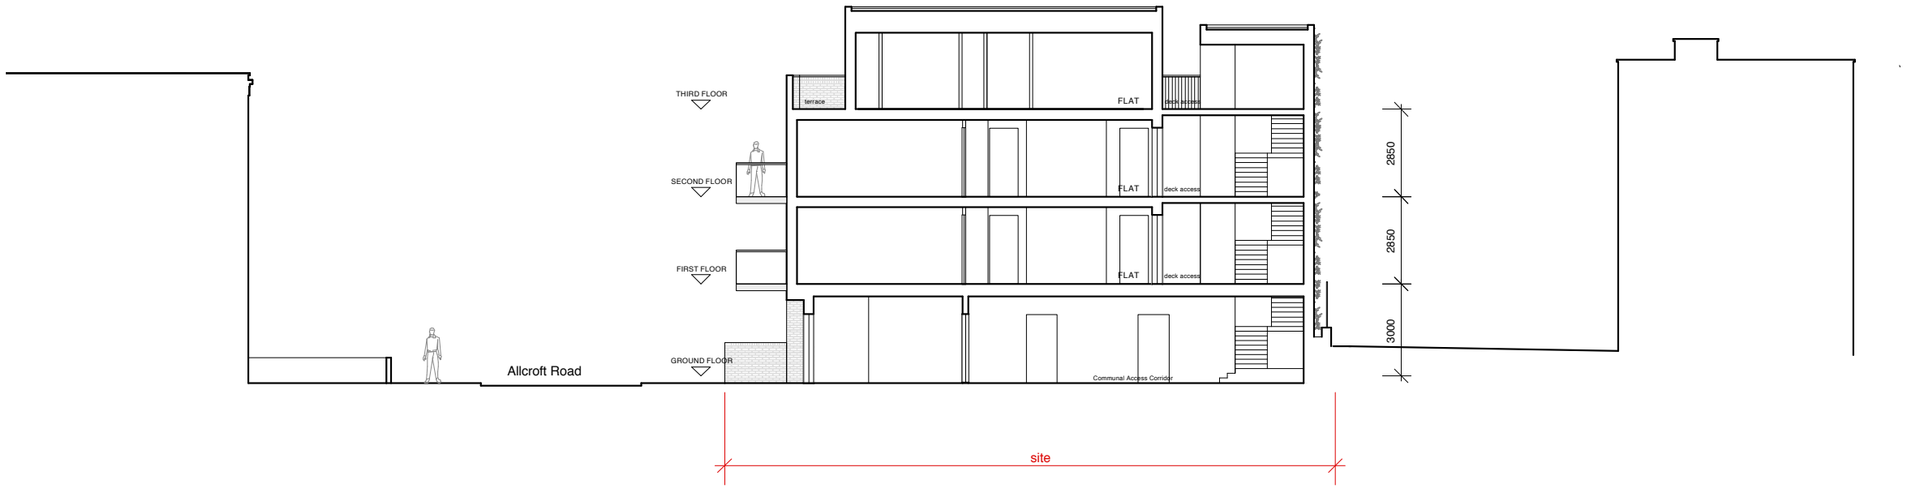

Section A - A 1:200@A3 , 1:100@A1

Notes:

1 These proposals are subject to the following surveys which have not been carried out: stats searches; geotechnical survey; land registry investigation.

2 The scale bar chould be verified before scaling off these drawings.

3 These drawings are not to be scaled off for construction purposes.

Scale
0 1 2 3 4 5m

Revisions

Drawing status
PLANNING

MatthewLloydArchitectsLLP

1 The Hangar
Perseverance Works
38 Kingsland Road
London E2 8DD

T 020 7613 1934
F 020 7613 1434

mail@matthewlloyd.co.uk

©2013

Project
Allcroft Road
for Telford Homes

Drawing title
Proposed Section

Date	Scale	Drawn by	
FEB 2013	1:200 @ A3, 1:100 @ A1	GW	
Reference	Drawing no.		Revision
AR	**230**		