HEAD Protection must be worn at all times | EYE Protection must be worn at all times | HAND Protection must be worn at all times | FOOT Protection must be worn at all times | HI-VIS Clothing must be worn at all times

SUITABLE PPE MUST BE WORN IN LINE WITH YOUR AGREED METHOD STATEMENT

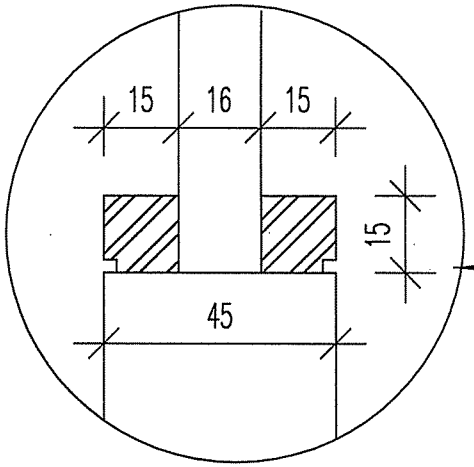

BARREL BOLTS
H/DUTY
300 - TOP
200 - BOTTOM

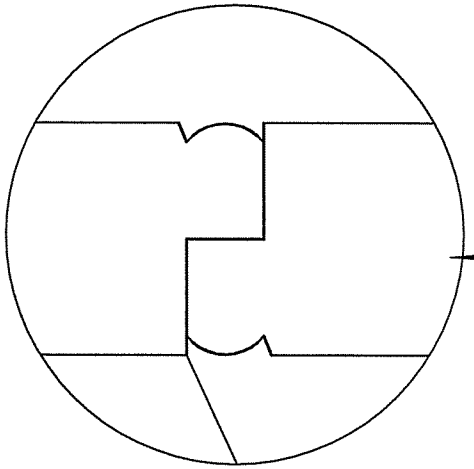

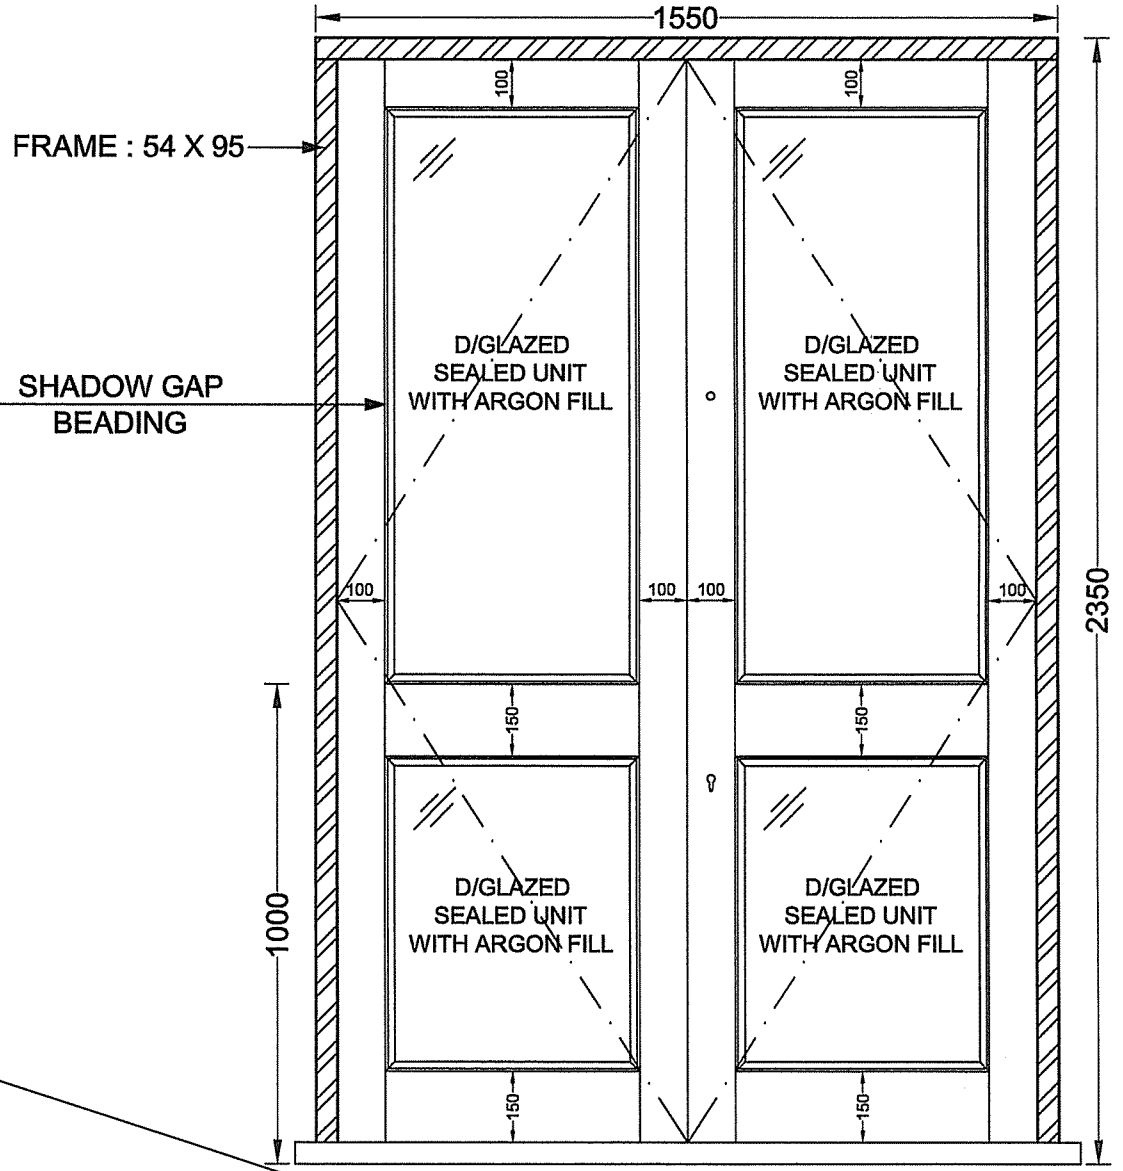

ELEVATION

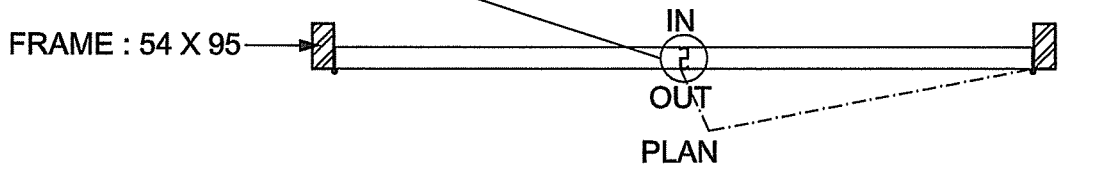

PLAN

General Notes

This scheme is subject to Town Planning and all other necessary consents.
Dimensions, areas and levels where given are only approximate and subject to site survey.
All dimensions are to be checked on site, do not scale.
This drawing is to be read in conjunction with all relevant consultants' and/or specialists' drawings/documents and any discrepancies or variations are to be notified to the architects before the affected work commences.
All queries relating to design of foundations, floor slabs and any structural elements are to be referred to the structural engineering consultant for resolution.
All feasibility studies are subject to full site survey.
The workmanship of all relevant trades and building operations shall comply with the recommendations of British Standard (BS) 8000:1989 parts 1–15 inclusive.

All design and construction is to be in accordance with the Construction, Design and Management Regulations 1994

REF DATE COMMENT
-

PROJECT
CONTACT : BERNIE

SUBJECT
FRAME & DOOR

DRAWN V.R.J | APPROVED N.V

Busy Bee Builders Merchants Limited
1A Brent Park Road
Hendon NW9 7AJ
T: 0208 203 7082 F: 0208 203 9719
www.busybee.uk.com
DESIGN @ ARCHITECTURE
info@busybee.uk.com

DATE 08/11/2012 | SCALE NTS @ A3 | REVISION -

JOB NUMBER - | DRAWING NUMBER -

OFFICE USE ONLY