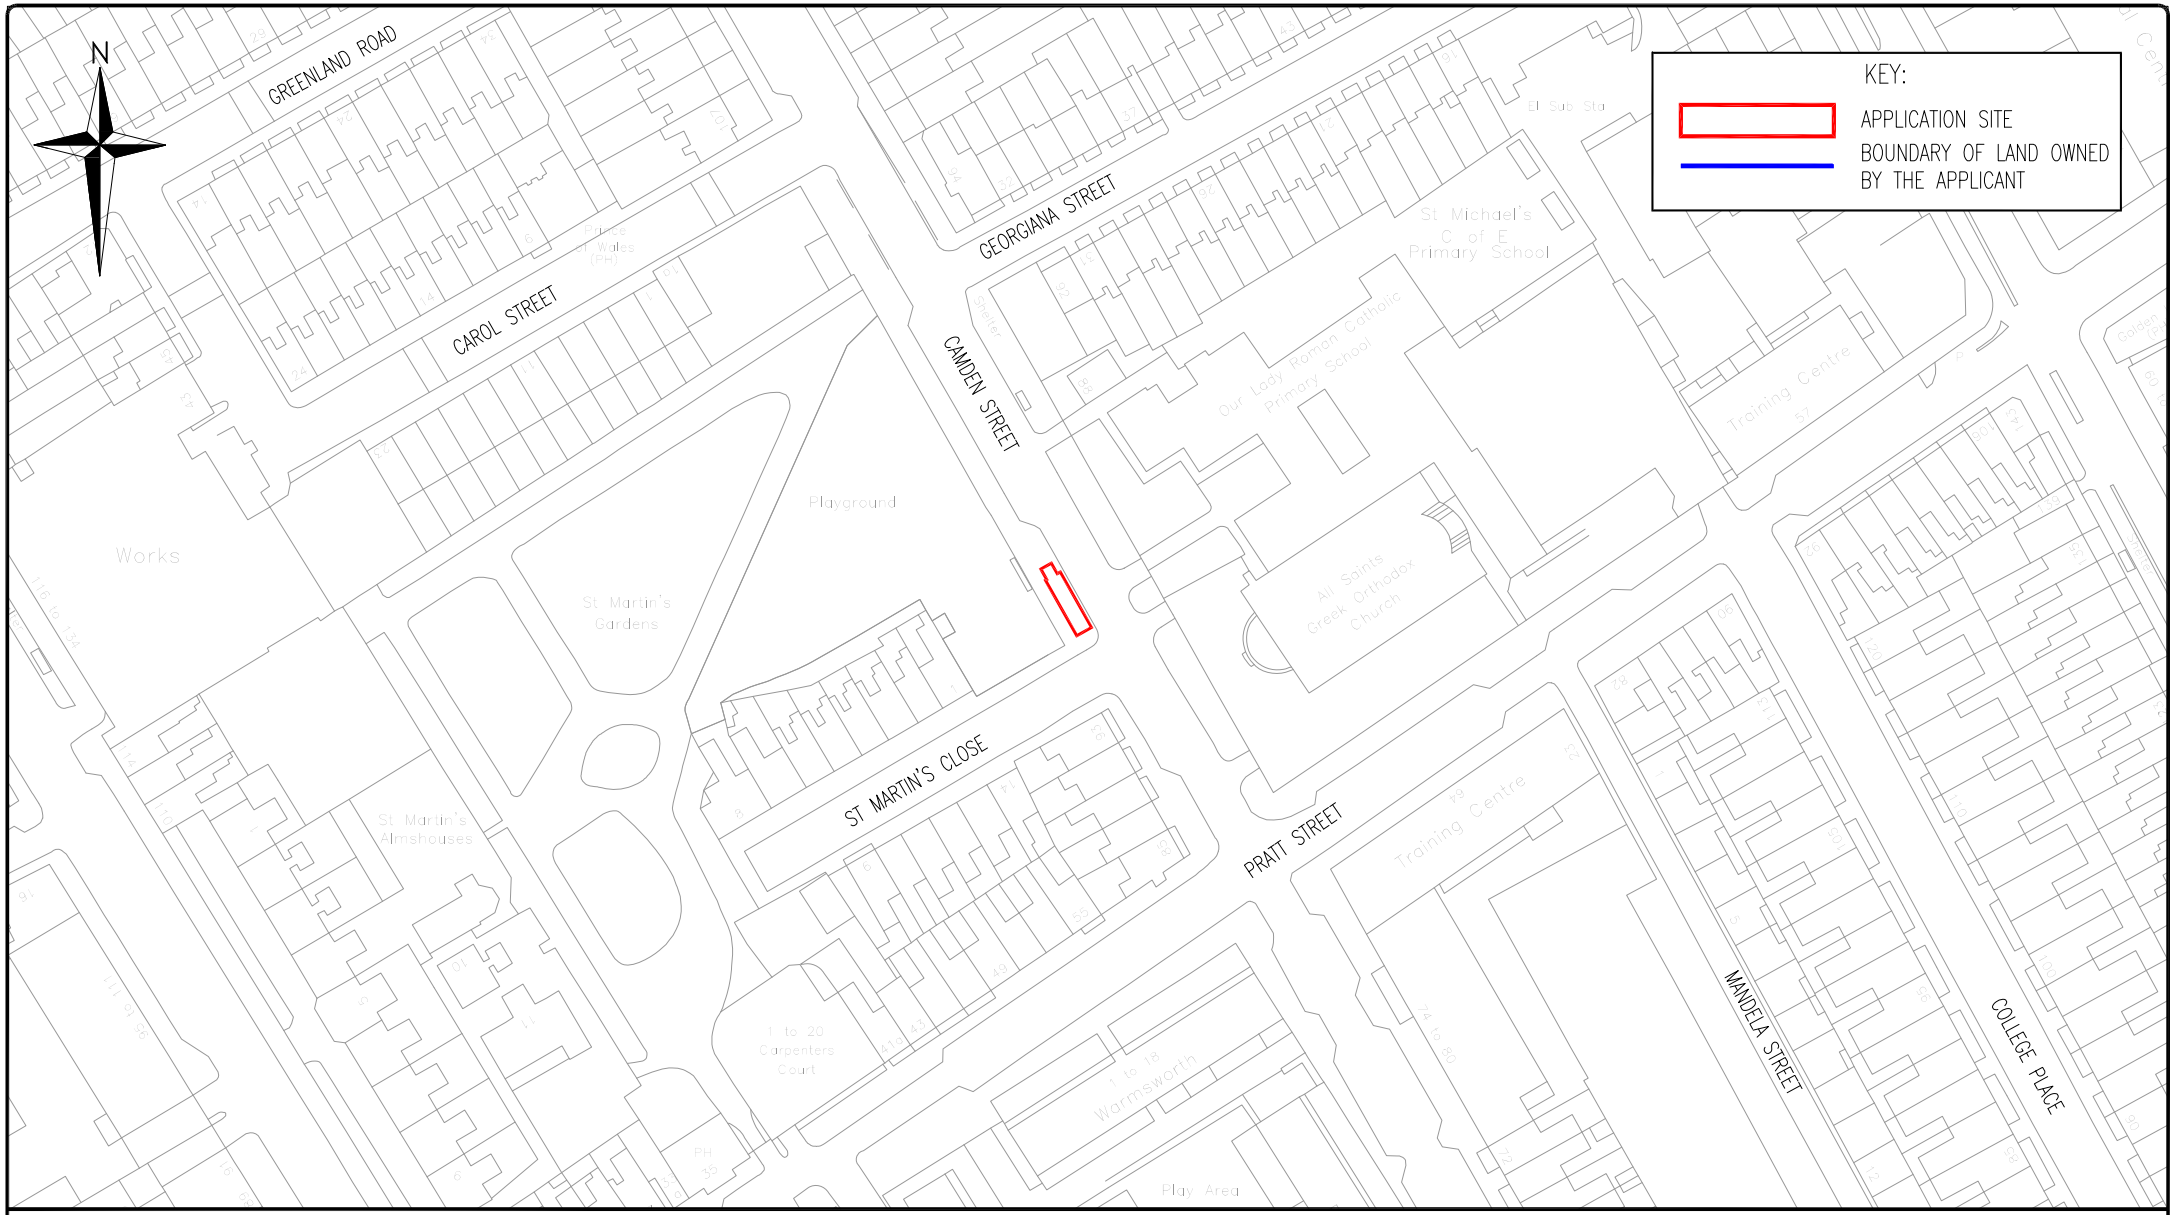

Transport for London
Surface Transport

Roads Directorate
Traffic Design Engineering

Palestra
197 Blackfriars Road
London
SE1 8NJ

BARCLAYS CYCLE HIRE

Project
BARCLAYS CYCLE HIRE SCHEME

Drawing Title
LOCATION PLAN
ST MARTINS CLOSE

Borough: CAMDEN

Site No.: CA157

Date	Scale	Drn	Chk	App
21/09/12	1:1250 @ A4	CG	AB	AS

Dwg No. 02-615507-LOC

Rev: A

Status: FOR INFORMATION

Rev	Date	Description	Drn	Chk	App
A	21/12/12	MINOR AMENDMENTS	CG	AB	AS

© Crown copyright and database rights 2011 Ordnance Survey 100035971

S:\TDE\Scheme Information\All Areas\Cycle Hire Phase 3\Site documents\Camden\CA157\Drawings\CAD\02-615507.dwg.