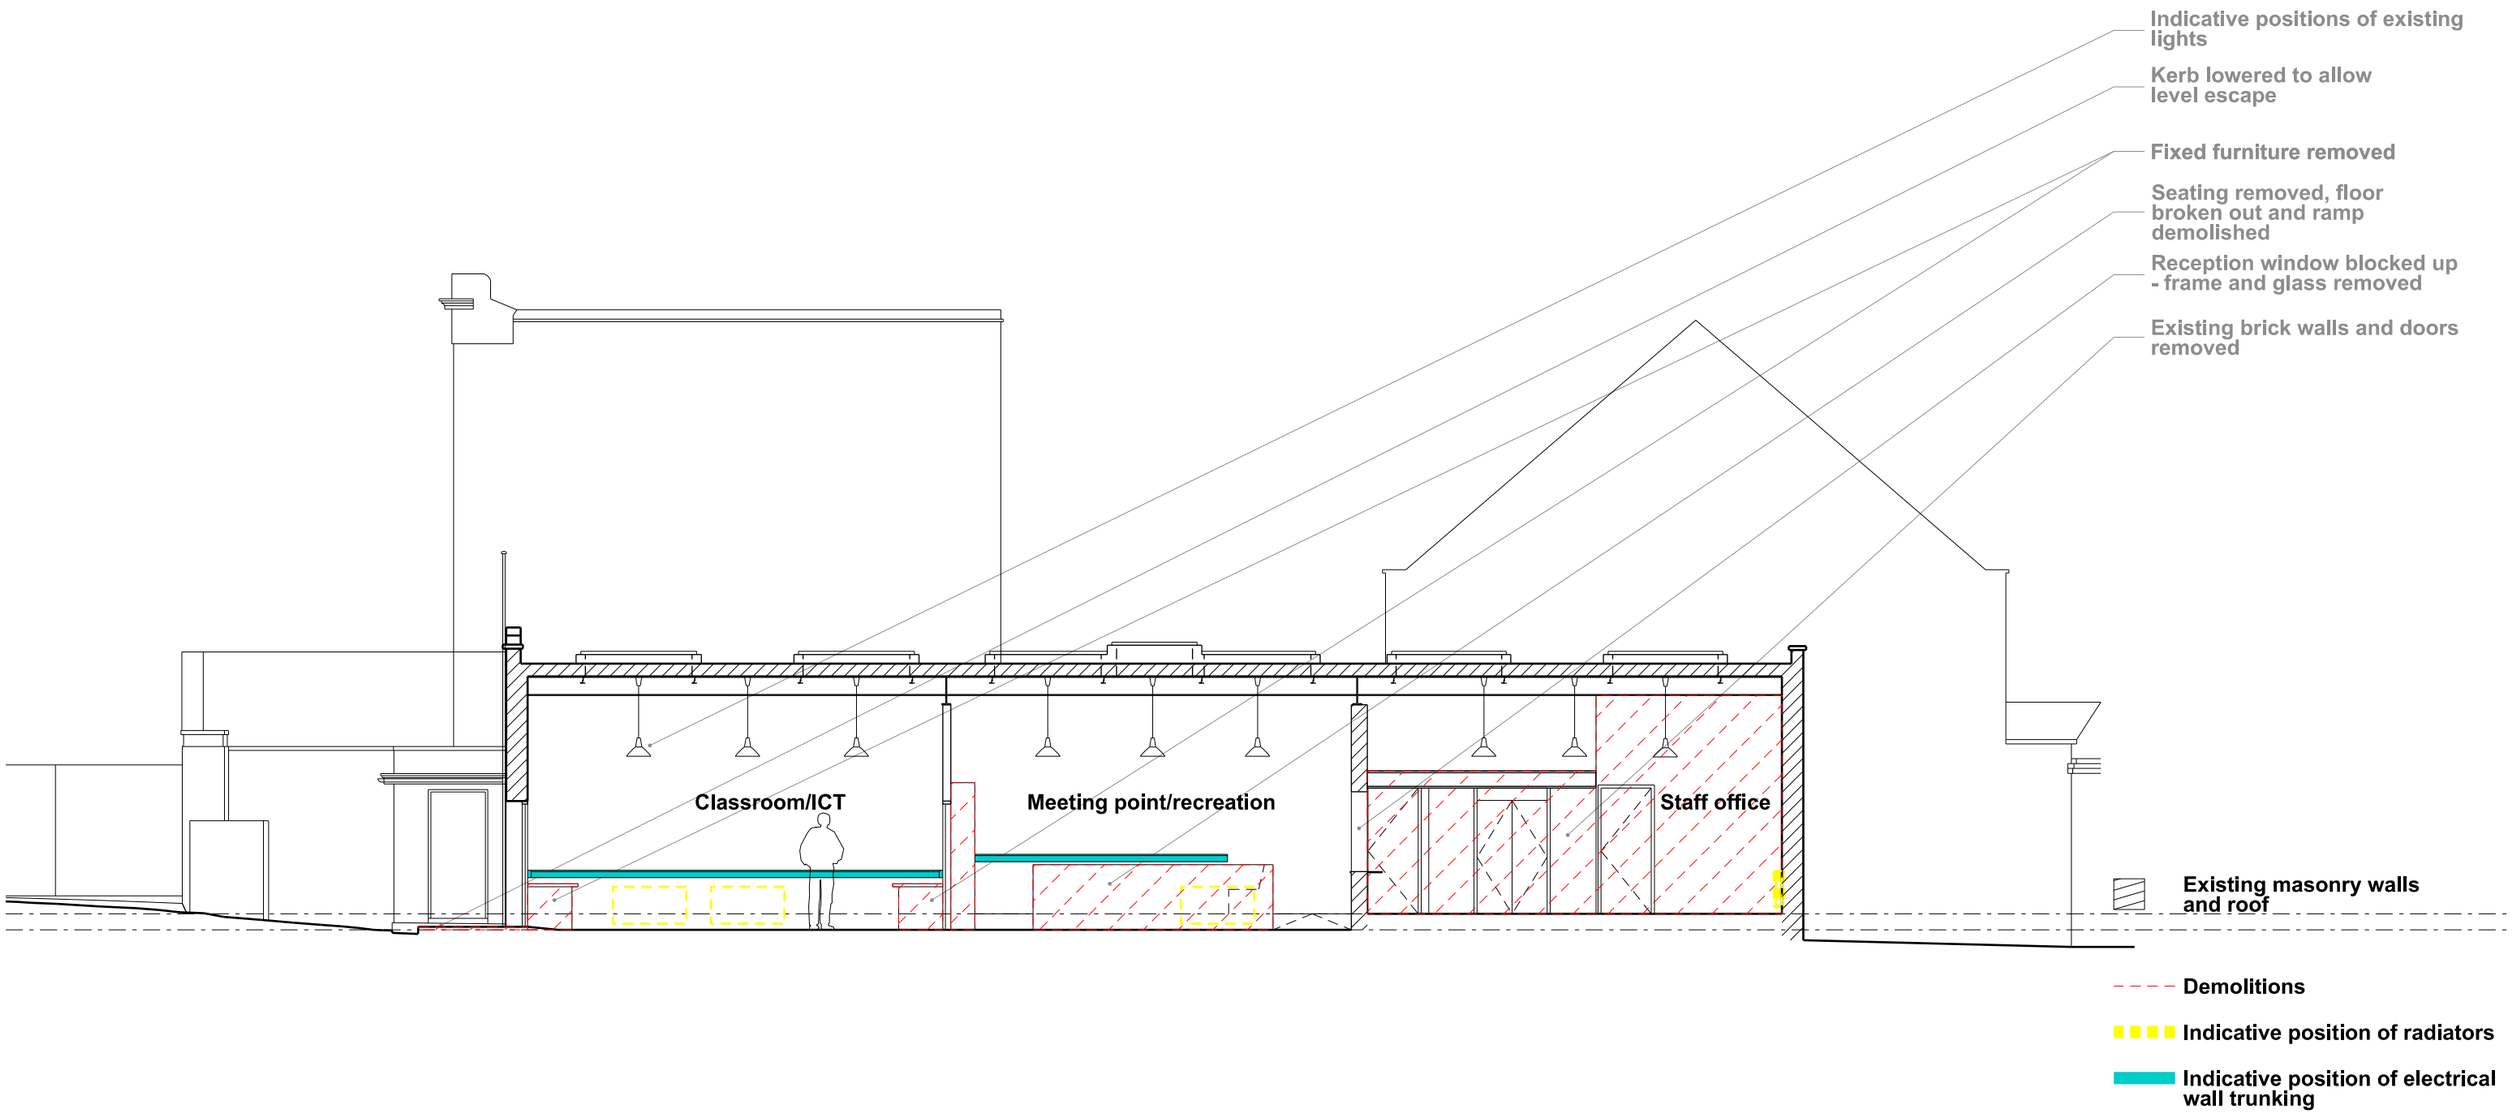

DO NOT SCALE FROM THIS DRAWING. CONTRACTOR TO CHECK ALL DIMENSIONS ON SITE.
ANY DISCREPANCIES TO BE REPORTED TO THE ARCHITECT IMMEDIATELY.

COPYRIGHT RICK MATHER ARCHITECTS LLP ©

PLANNING

NOTES

REVISIONS REV	DATE	DESCRIPTION
PL1	01.02.13	Drawing set up
PL2	12.02.13	Skylight amended

JOB
Highgate Newtown Community Centre
Juice Bar and Gym

RICK MATHER ARCHITECTS ©

123 Camden High Street London NW1 7JR
T: 020 7284 1727 F: 020 7267 7826
info@rickmather.com www.rickmather.com

TITLE
Existing
Section B

DRAWN	JOB #	DRG #	REV
DMcC	544	1111	PL2

CHECKED	SCALE@A3	SIZE	DATE	REV DATE
DB	1:100	A3	FEB 13	12.02.13