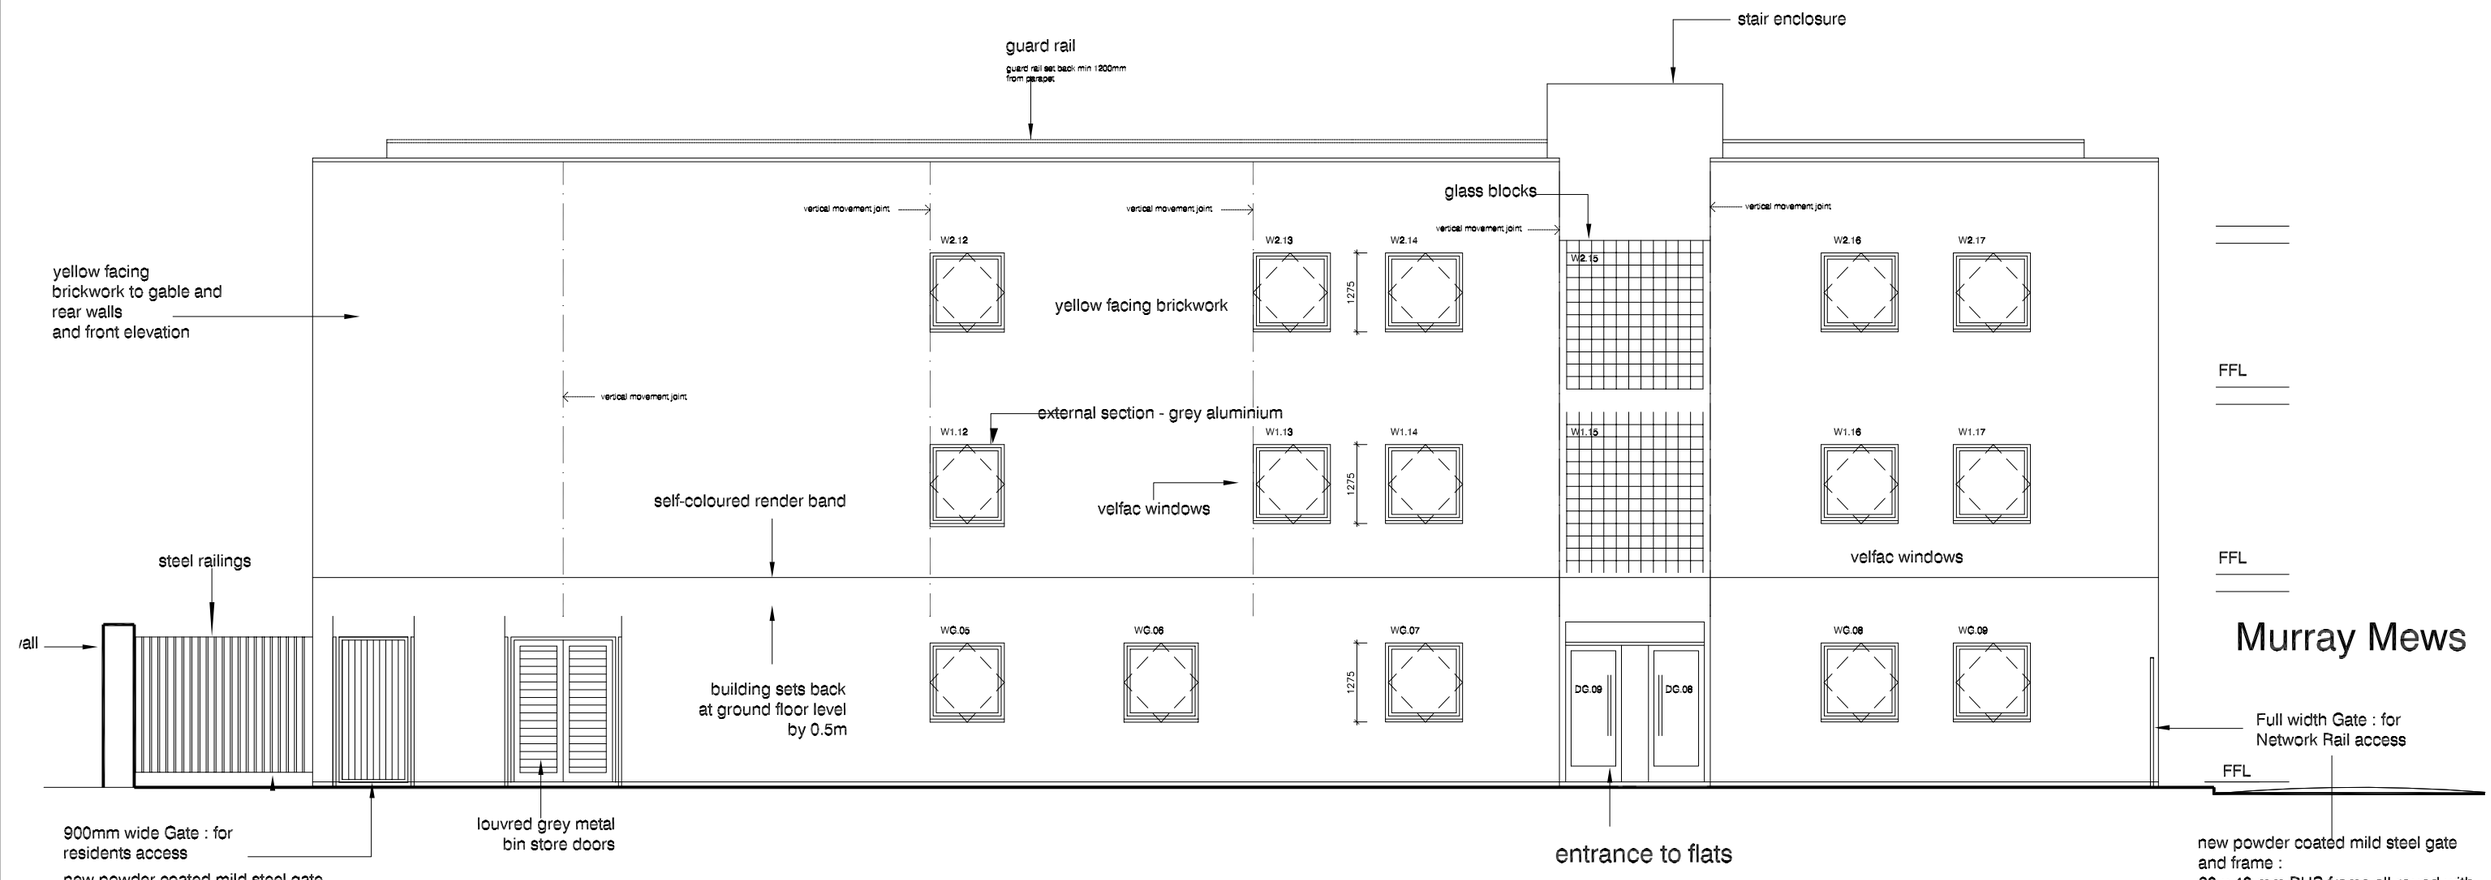

North elevation to railway lines as proposed

For further materials notes see front elevation;
yellow facing brickwork with precast concrete coping
velfac windows
grey aluminium doors binstore doors
green roof, with gunmetal colour aluminium trims and fascia with matching rainwater goods

scales 1: 50 @ A1
1:100 @ A3

DVM
ARCHITECTS
4a Murray Street . London . NW1 9RE
Telephone 0207 485 2121 . Facsimile 0207 267 2527
e-mail: studio@dvmarch.com

Client
Damsonetti

Project
17a Murray Street
London NW1

Title
Elevation to Railway Lines as proposed

Scale	Date	Job No.
1:50 1:20	11.03.09	1674

Drawing No.	Rev.
1674/013Damsonetti	C

All dimensions are to checked on site.
© This drawing is copyright and remains the property of David & Victoria Mercer at all times and may not be reproduced in part or whole without written consent.