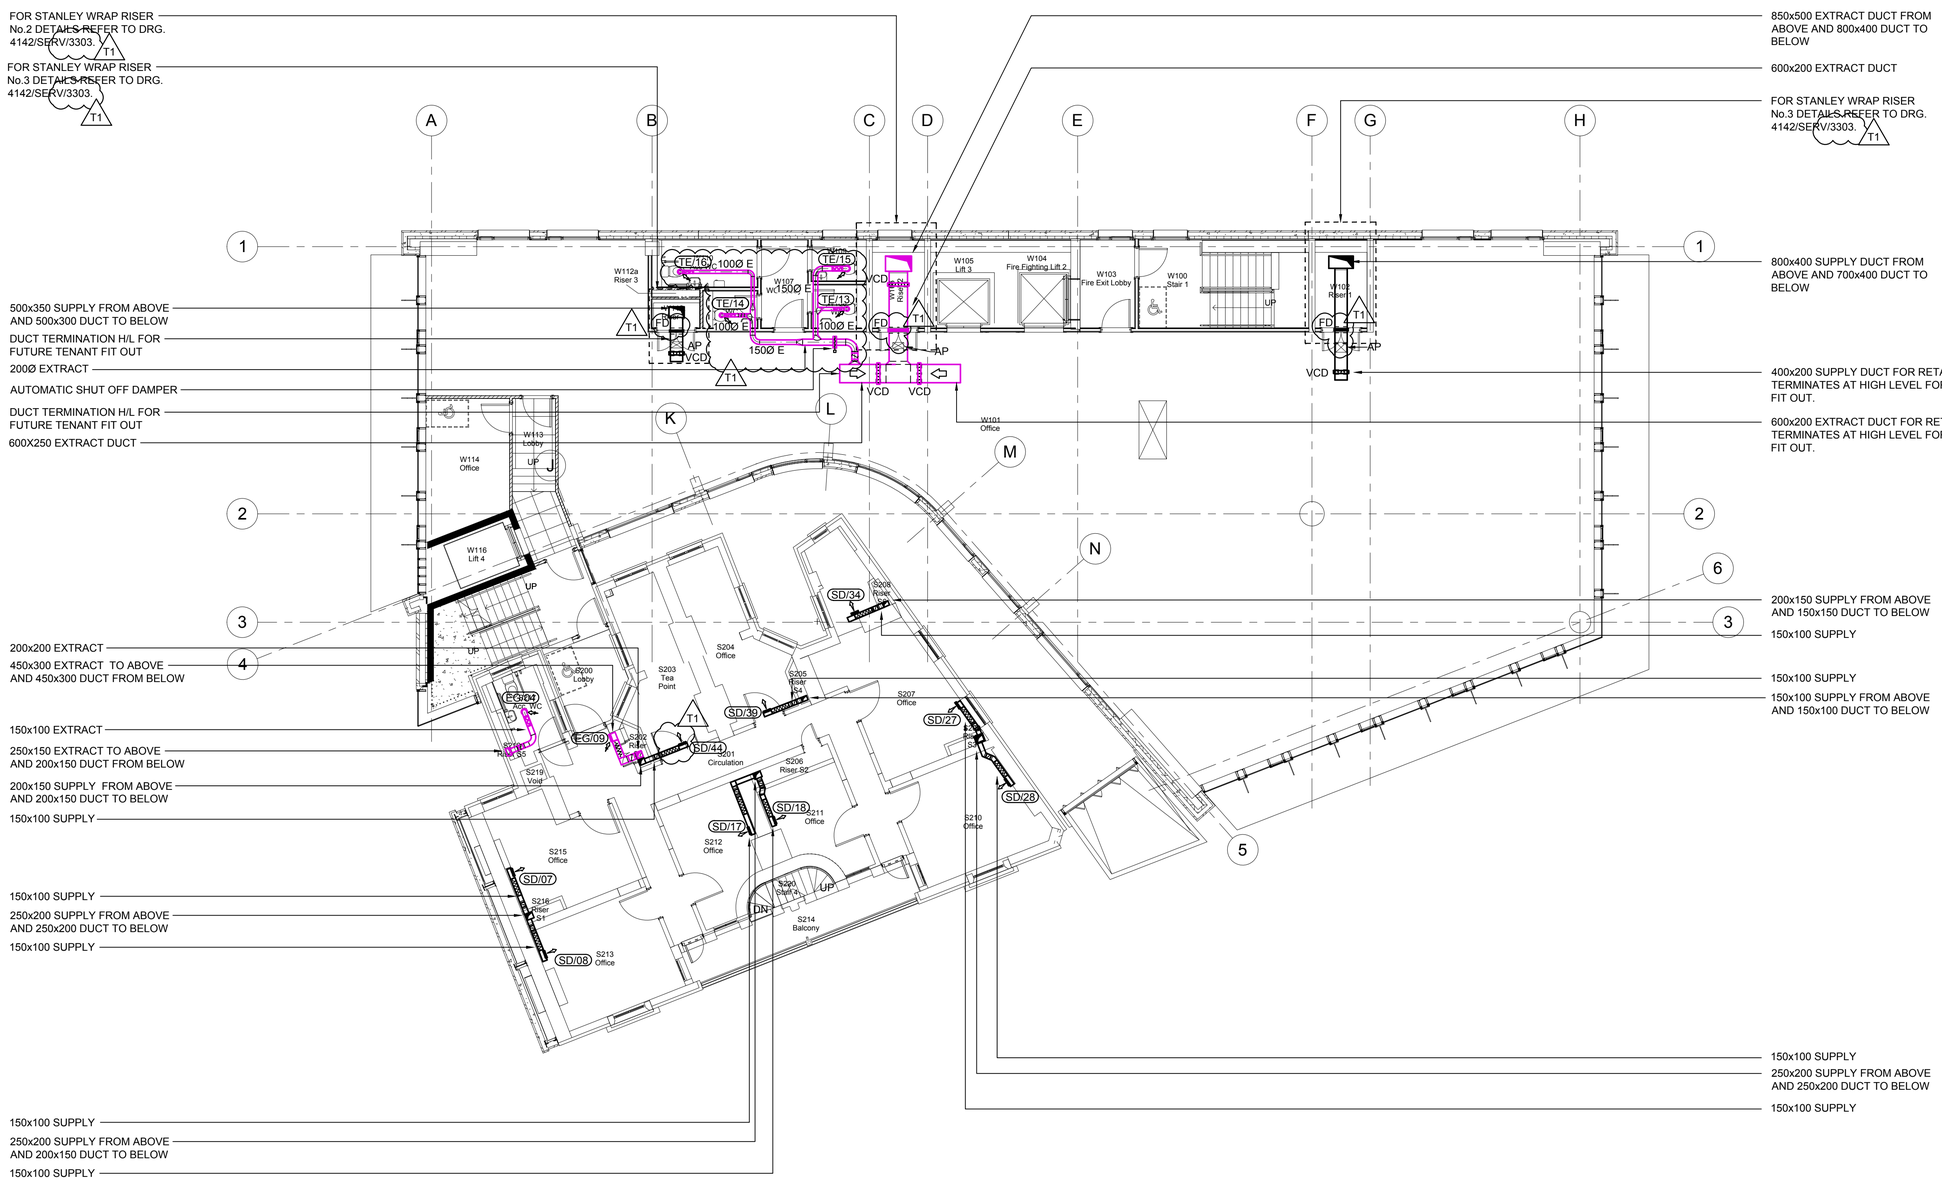

DO NOT SCALE FROM THIS DRAWING.
ALL DIMENSIONS TO BE CHECKED ON SITE.

1). FOR LEGEND OF SYMBOLS & ABBREVIATIONS REFER TO DRG. No:- 4142/SERV/3000

2). THIS DRAWING SHALL BE READ IN CONJUNCTION WITH BAM DESIGN PARTICULAR SPECIFICATION & PLANT EQUIPMENT SCHEDULES & AECOM SPECIFICATION.

rev	by	date	chkd	amendments
T1	DC	16 11 12	RK	UPDATED TO CMT'S COMMENTS DUCTWORK AND DAMPERS REPOSITIONED TO SUIT NEW ARCHITECTS LAYOUT
T0	DC	01 10 12	RK	TENDER ISSUE

key plan

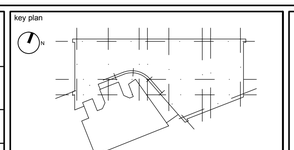

ARGENT

bam
BAM Design Ltd
An operating company of BAM Construct UK Ltd

Architecture
Structural Engineering
Environmental Services
Interior Design
Feasibility Studies
3D Visualisation
Building Information Modelling

Centrium Business Park
Griffiths Way, St Albans
Hertfordshire, AL1 2RD

T 01727 894200
E design@bam.co.uk
W www.bam.co.uk

project: Kings Cross Zone B - Building E1

title: SECOND FLOOR STANLEY WRAP AND 3RD FLOOR STANLEY BUILDING VENTILATION LAYOUT

drawing status	TENDER
contract no.	
scale	1:100 @ A1
client ref.	
date	October.'12
drawn by	DJC
checked by	RK
drawing no.	4142 SERV 3112 T1