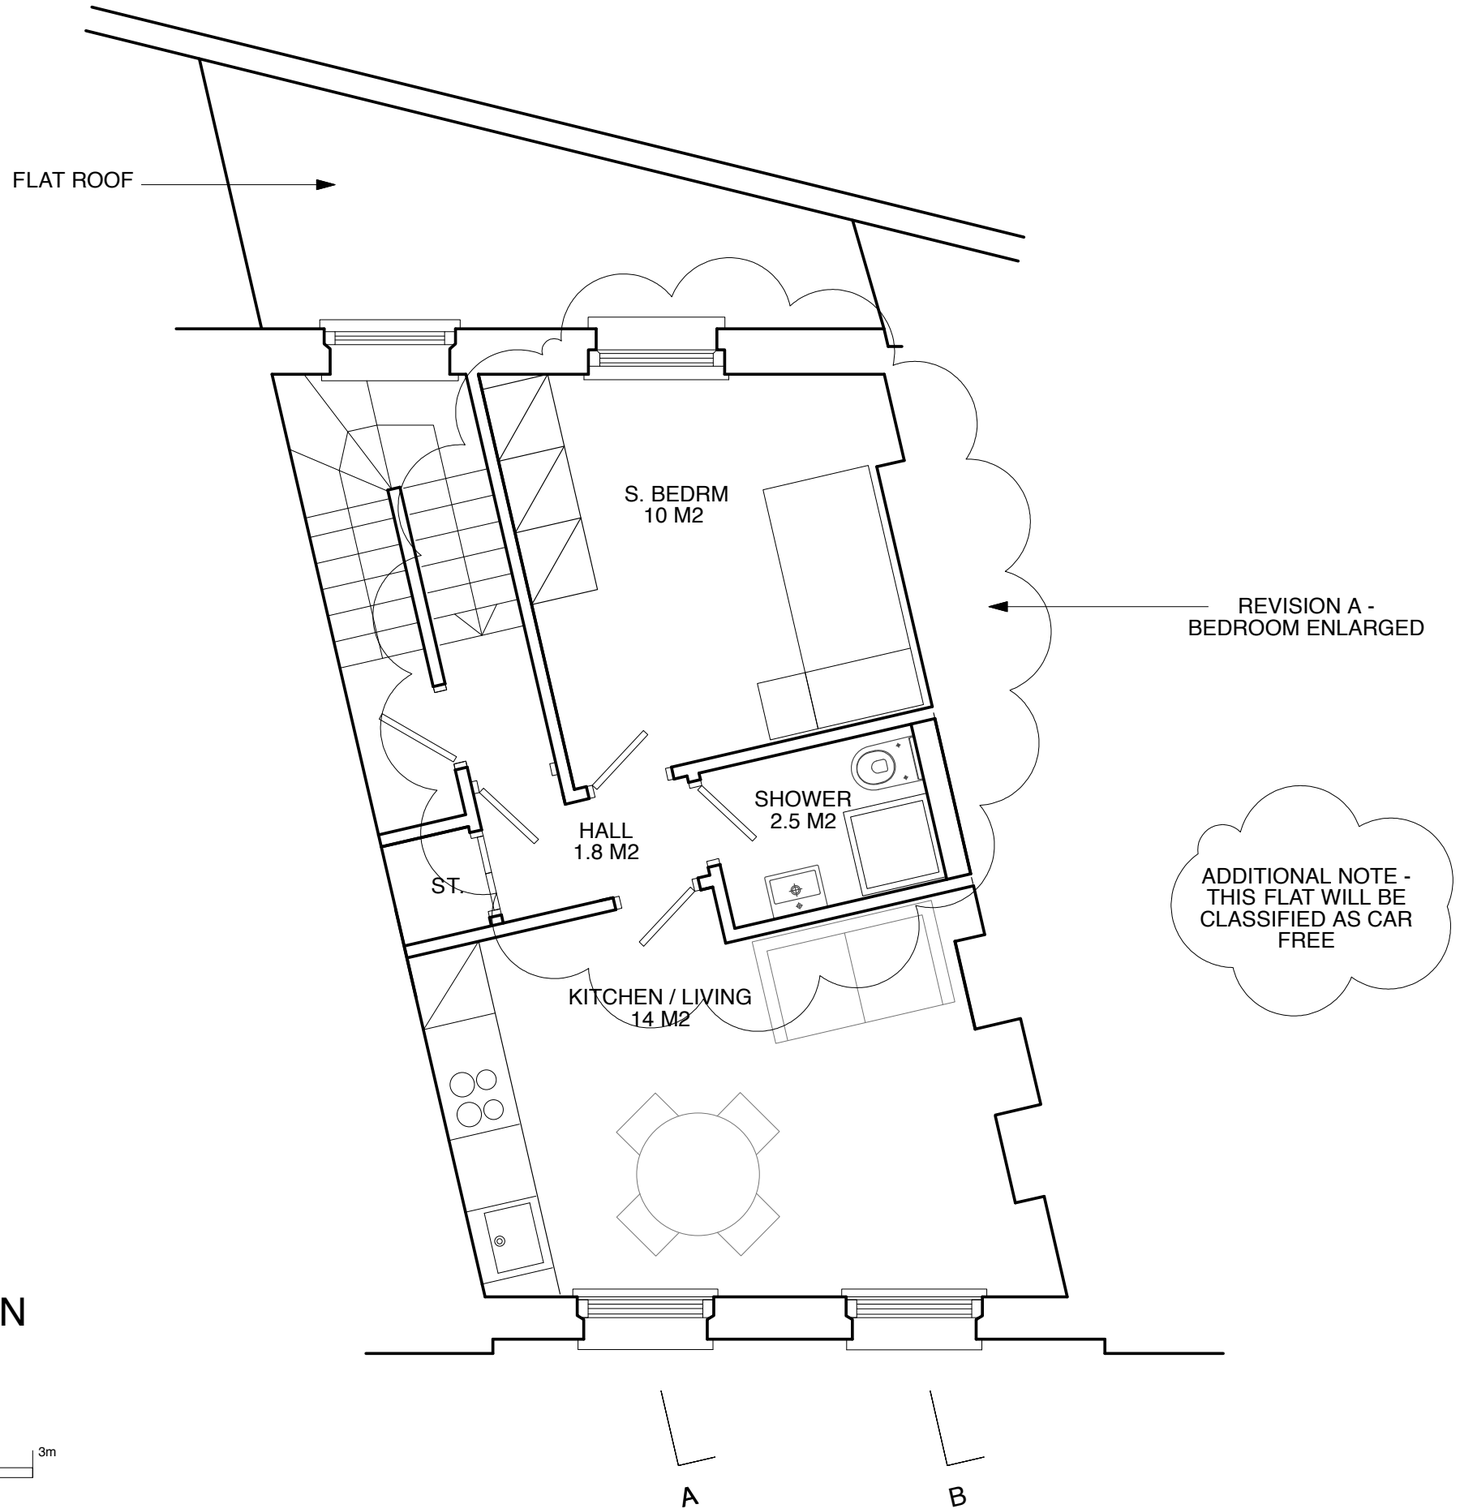

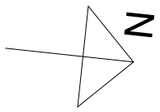

FIRST FLOOR PLAN - PROPOSED

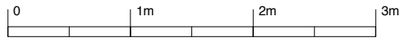

NOTES

All Dimesions are from structure to structure unless indicated otherwise.

Elements of structure and services are indicated for coordination purposes. For full structural and services layouts refer to Structural and Services Engineers' drawings.

Do not scale directly from drawing. All dimension to checked on site prior to construction or fabrication of any elements.

Any discrepencies between figured dimensions to be reported to architect for clarification prior to comencing work.

For legend see signature sheet MA_823_2_001.

© Copyright Reserved

Rev	Date Comments

Design Lead:

MATHESON ARCHITECTS

101 Panther House,
38 Mount Pleasant,
London WC1X 0AP
United Kingdom

T +44 794 042 2166
studio@mathesonarchitects.com
www.mathesonarchitects.com

Project No:	847
Project:	109 Kings Cross Road
Drawing title:	FIRST FLOOR PLAN PROPOSED
Scale:	1:50 @ A3
Origination Date:	Dec 2012
Status:	PLANNING
Drawing No :	**MA_847_P_013**
Rev	**A**