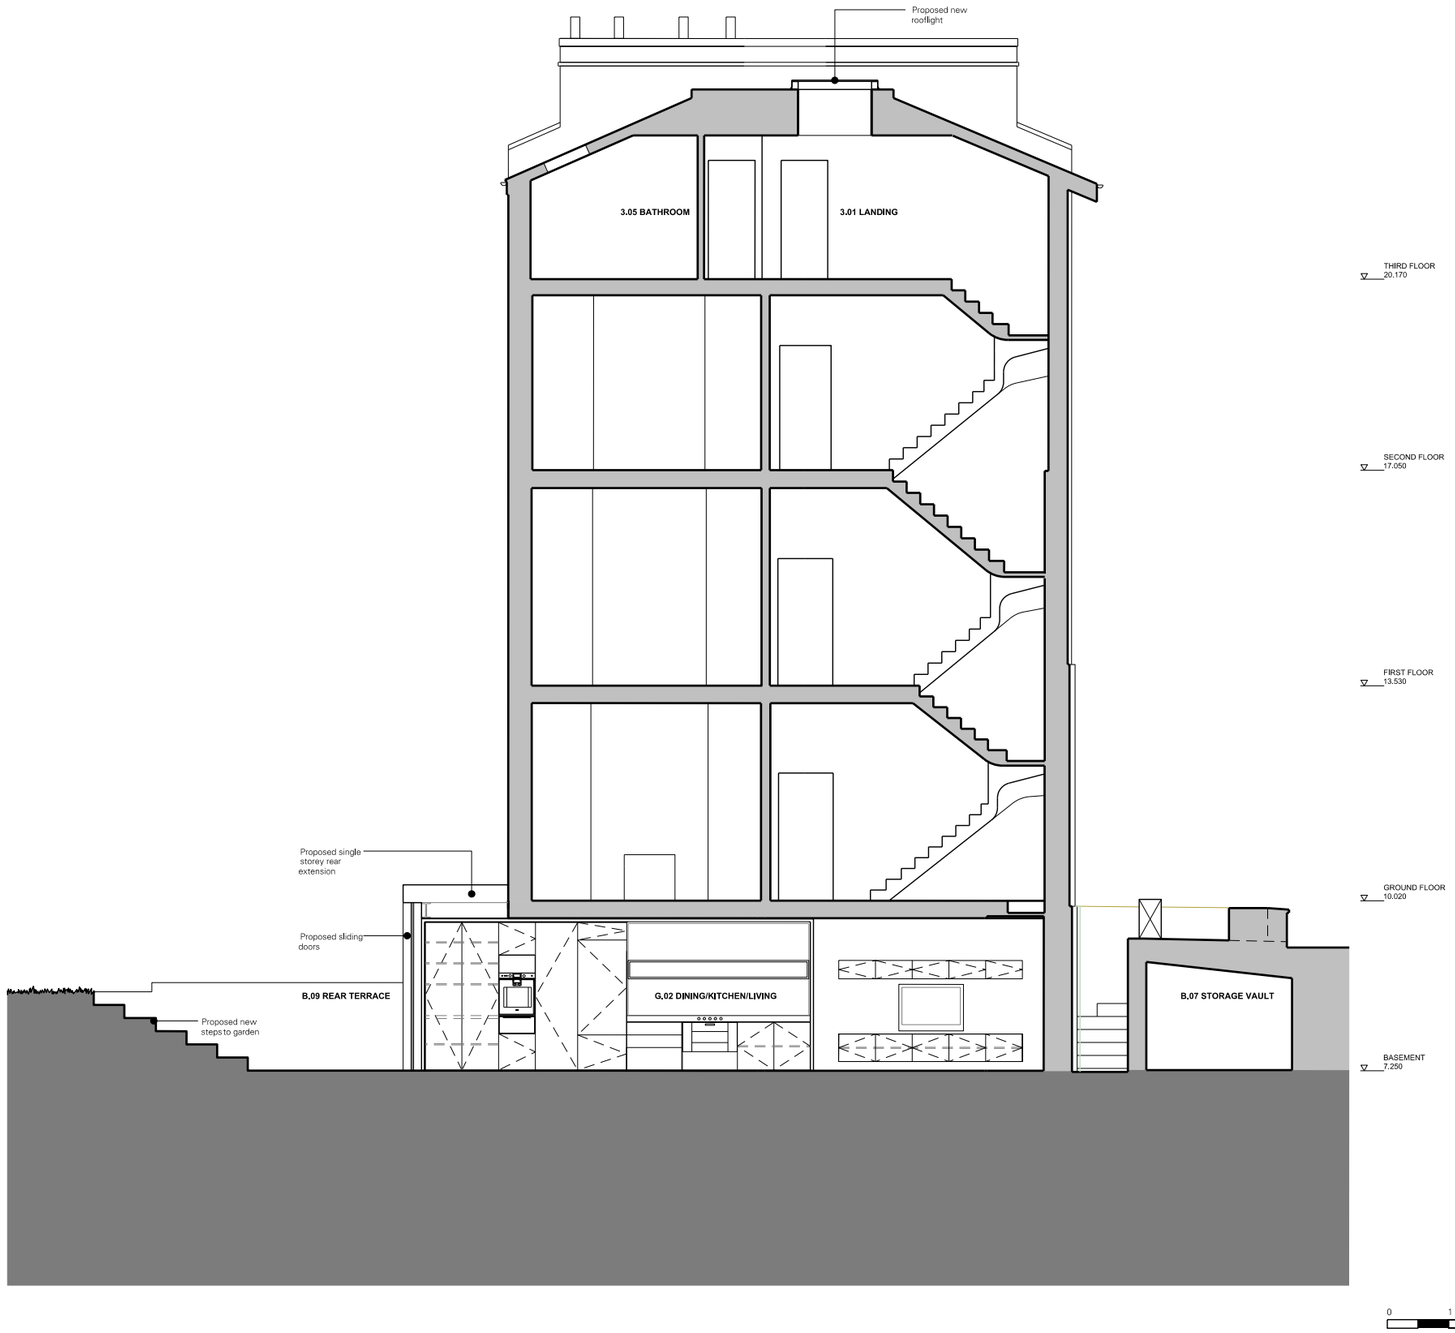

REV.	DATE	DESCRIPTION	REV.	DATE	DESCRIPTION
-	03.12.12	PLANNING			
A	08.02.13	PLANNING RESUBMISSION			

NOTES:

1. ALL DIMENSIONS IN MM
2. THIS DRAWING TO BE READ IN CONJUNCTION WITH ALL RELEVANT CONTRACT DOCUMENTS
3. DO NOT SCALE FROM THIS DRAWING. CHECK ALL DIMENSIONS WITH ALL RELEVANT DRAWINGS
4. ALL DIMENSIONS TO BE CHECKED ON SITE
5. REPORT ANY ERRORS, OMITTED DETAILS, AND OMISSIONS TO THE ARCHITECT AS SOON AS POSSIBLE

KEY:

BEN ADAMS ARCHITECTS
Third Floor
99 Southwark Street
London SE1 0JF
020 7633 0000 t
www.benadamsarchitects.co.uk
info@benadamsarchitects.co.uk

JOB NO: 012-019

SCALE: 1:100 @ A3 1:50 @ A1

STATUS:

DRAWING NAME: SECTION THROUGH PROPOSED EXTENSION

PROJECT NAME: ST MARK'S CRESCENT

DRAWING NO: P500/A