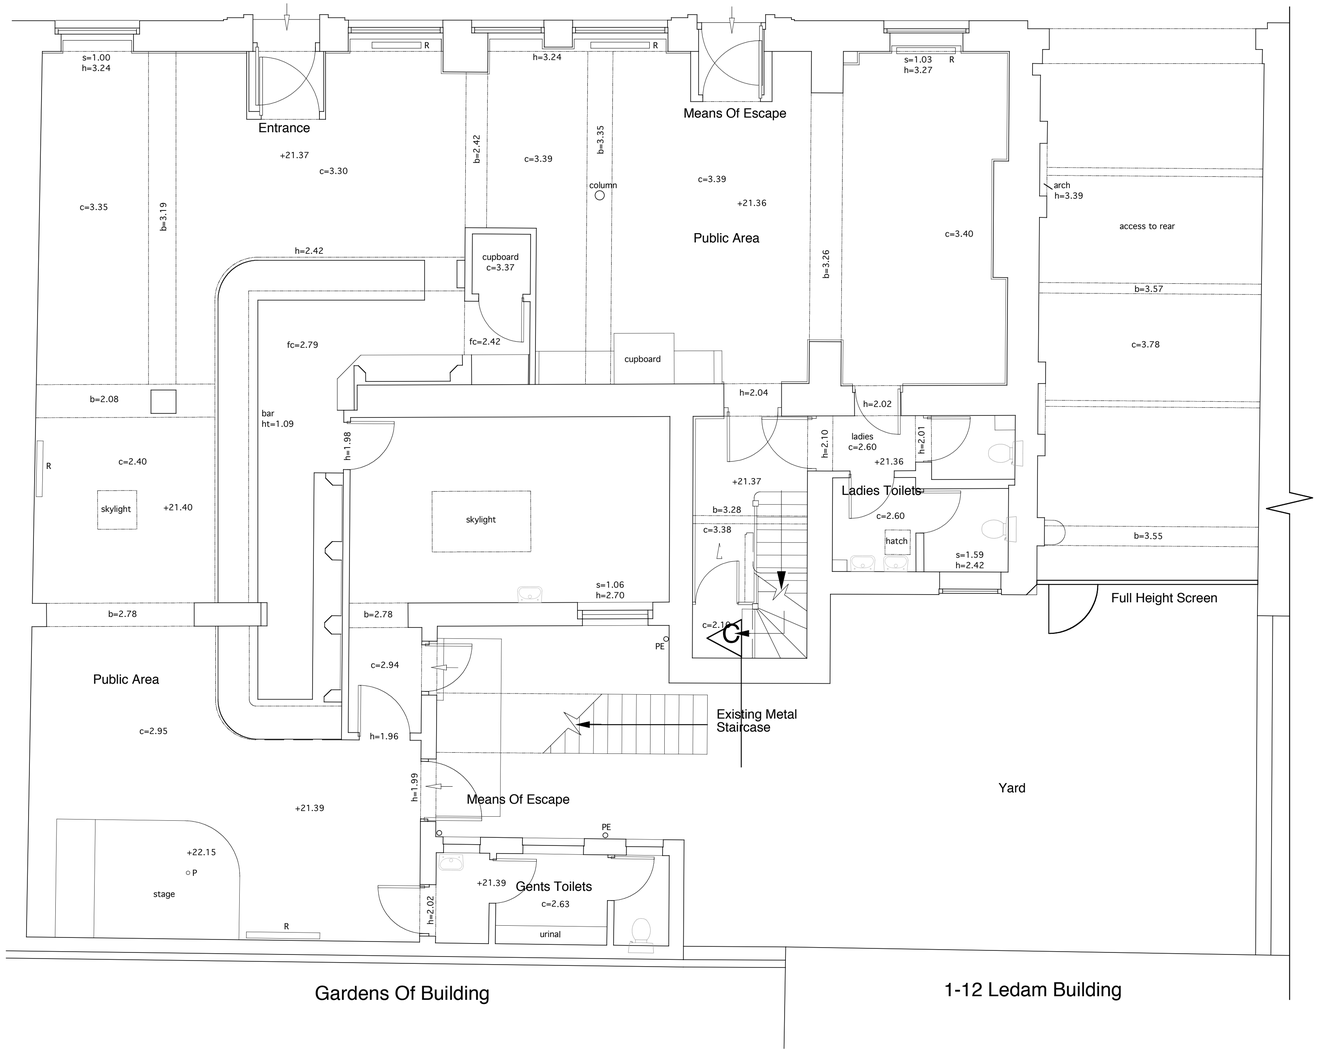

Existing Ground Floor Plan

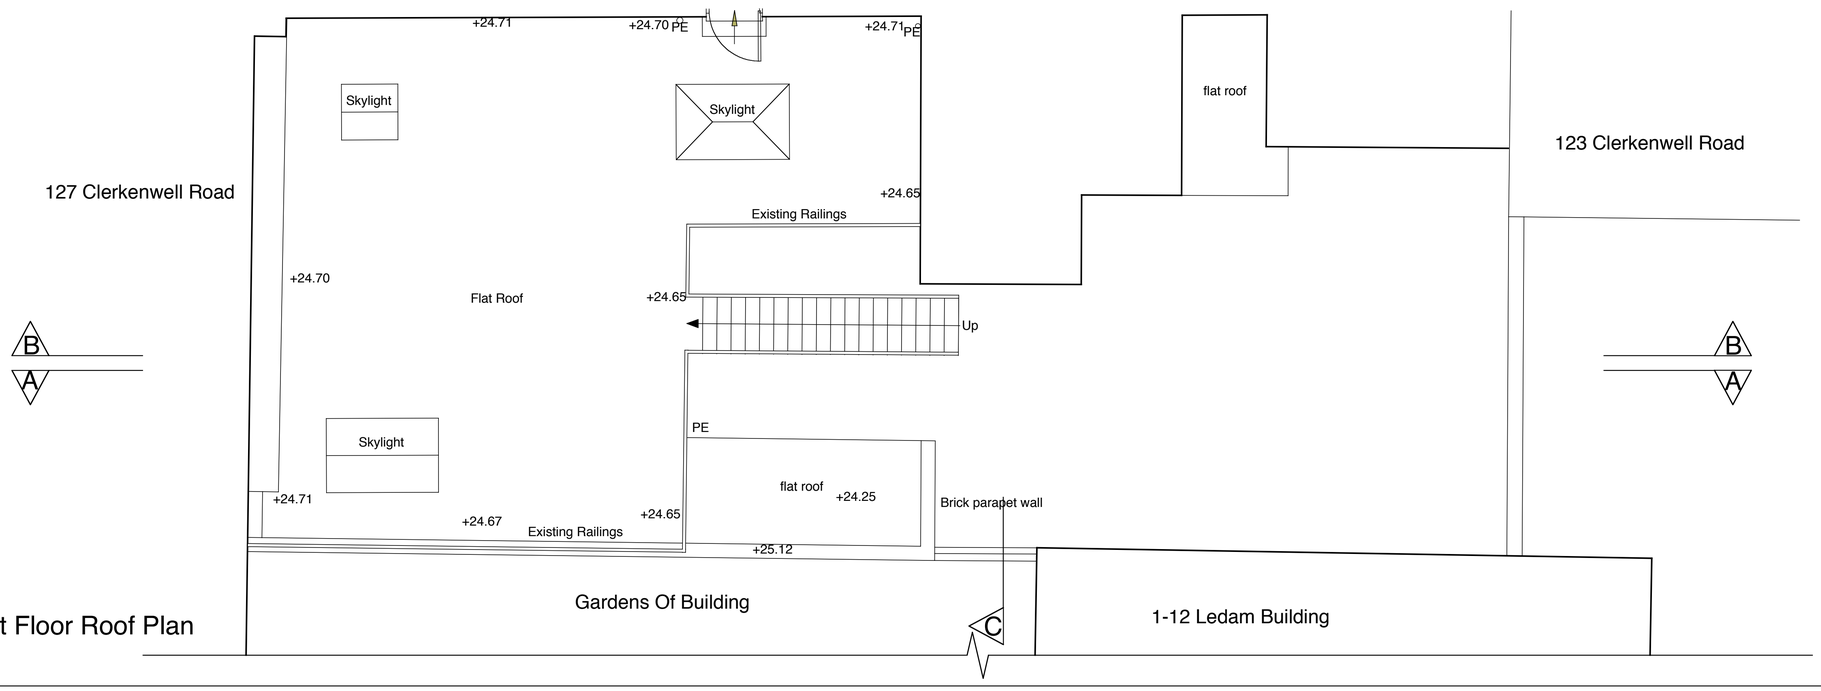

Existing First Floor Roof Plan

Monahan Blythen Hopkins architects

166 Clerkenwell Road London EC1R 5DE Tel 020 7833 9616 Email : admin@mbharchitects.co.uk

Client : Barwark Limited
Job Title : 125 Clerkenwell Road
Drawing: Existing Gnd Floor & Roof Plan

Scale : 1:50@A1
Dwg No: 125CR/P1

Date : Feb 2013
Rev :

All Dimensions Must Be Checked On Site and Not Scaled From This Drawing

Copyright Monahan Blythen Hopkins Architects Ltd ©