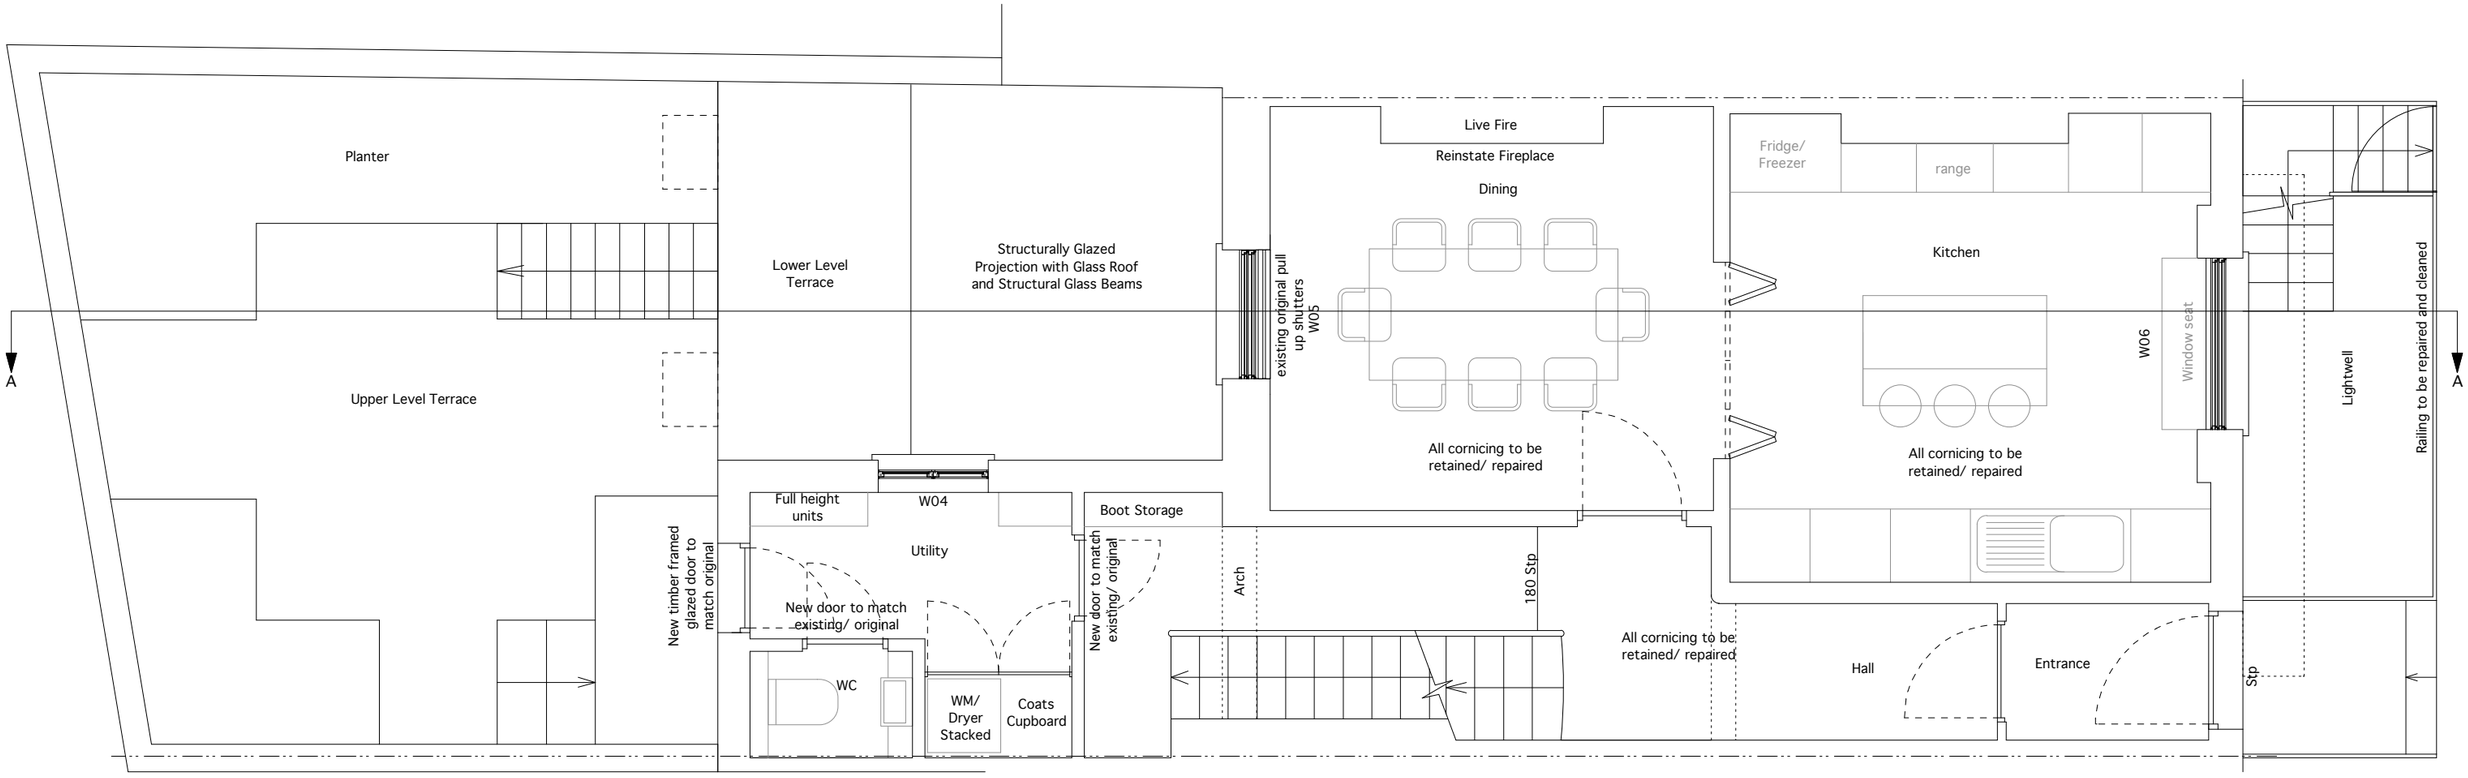

t 020 89680279
m 077 98854810
richard@webb-architects.co.uk
WEBB ARCHITECTS LIMITED

Drawing to be read in conjunction with consultants information.
Do not scale from drawing.
All dimensions to be checked on site.
Drawing only to be used for purposes indicated.
Notify Architect of any discrepencies.
© WEBB ARCHITECTS LIMITED

REV

A- 31.01.12 - Revised re. Cave Interiors Comments
B- 29.02.12 Revised re Client Feedback
C- 25.06.12 Entrance bridge left as existing, width of closet wing revised
D- 16.07.12 Revised window notes
E- 30.01.13 Revised coats cupboard, and window notes

37 DELANCEY STREET

PROPOSED GROUND FLOOR PLAN

1:50 / A3

FOR INFORMATION

1096.01.12(E)