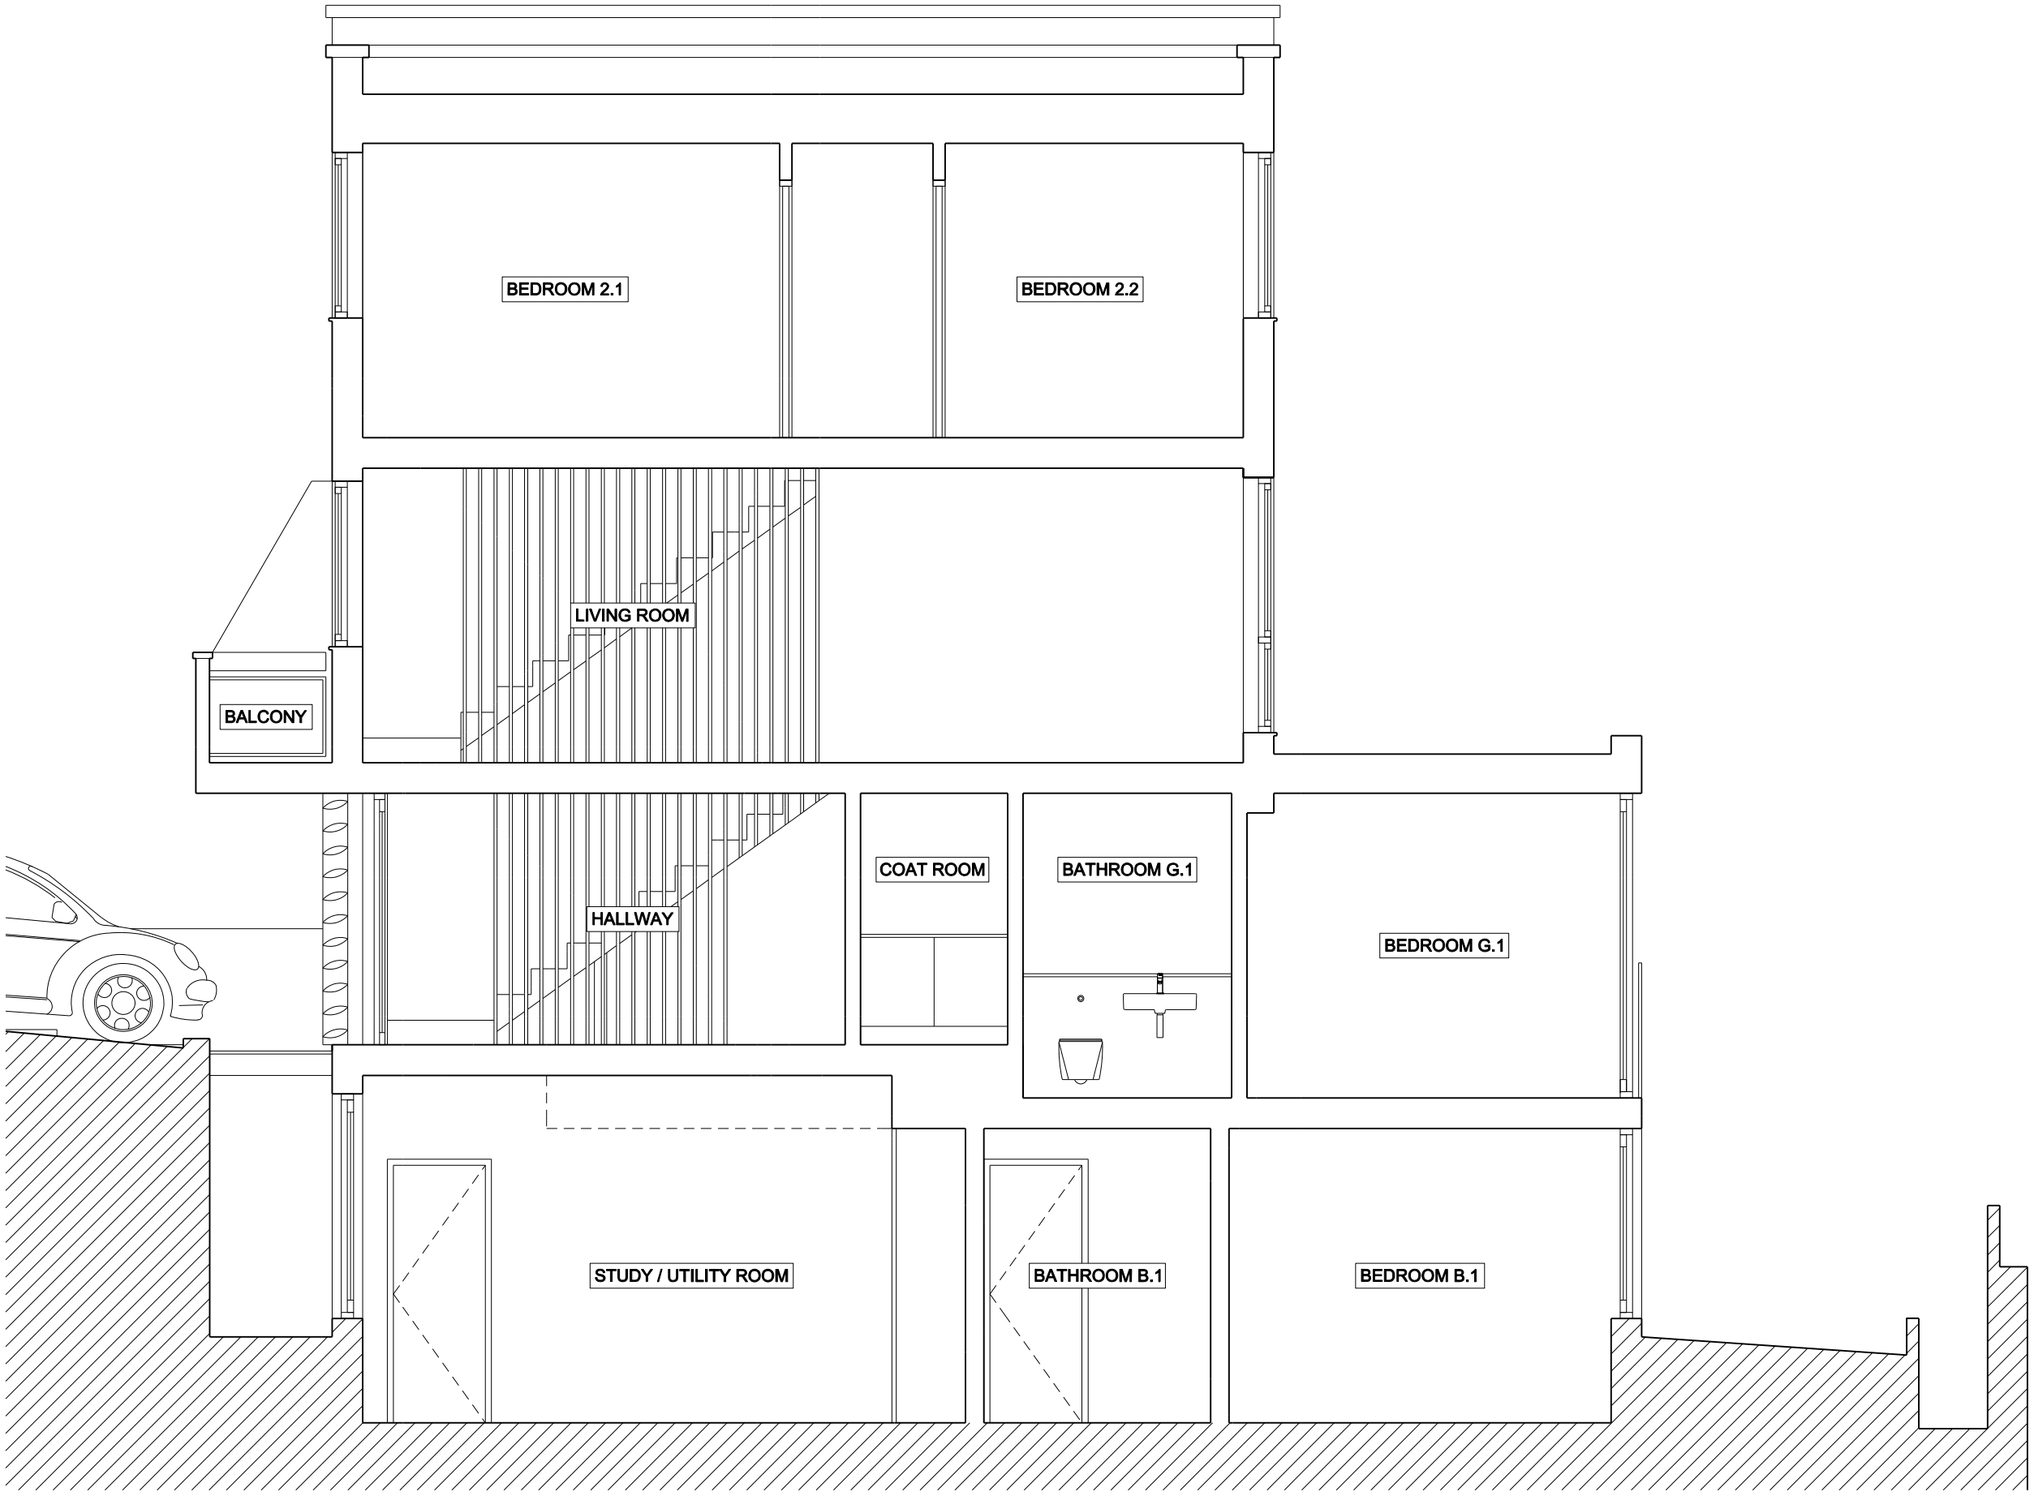

FRANCIS | ARCHITECTS

Notes

Rev	Date	Description
A	17.01.13	First Floor extension removed
-	06.11.12	First Drawn

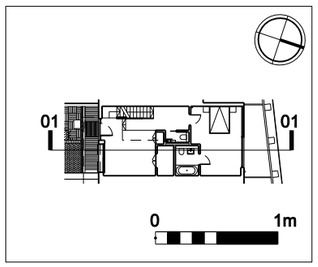

22-24 Kingsford Street
London NW5 4JT
020 3411 4686
info@francisarchitects.co.uk
www.francisarchitects.co.uk

Project
58B KING HENRYS ROAD

Client
Amit Green

Date 06.11.12 Scale 1:50 at A3

Drawing Title
SECTION 01

Drawn JH Checked NF Approved XX

Drawing Status PROPOSED

Project	Discipline	View	Drawing No.	Rev.
11169	A	S	110	A

Do not scale from drawing All dimensions to be checked on site This drawing is copyright ©