Elevation 1 (Rear Elevation)

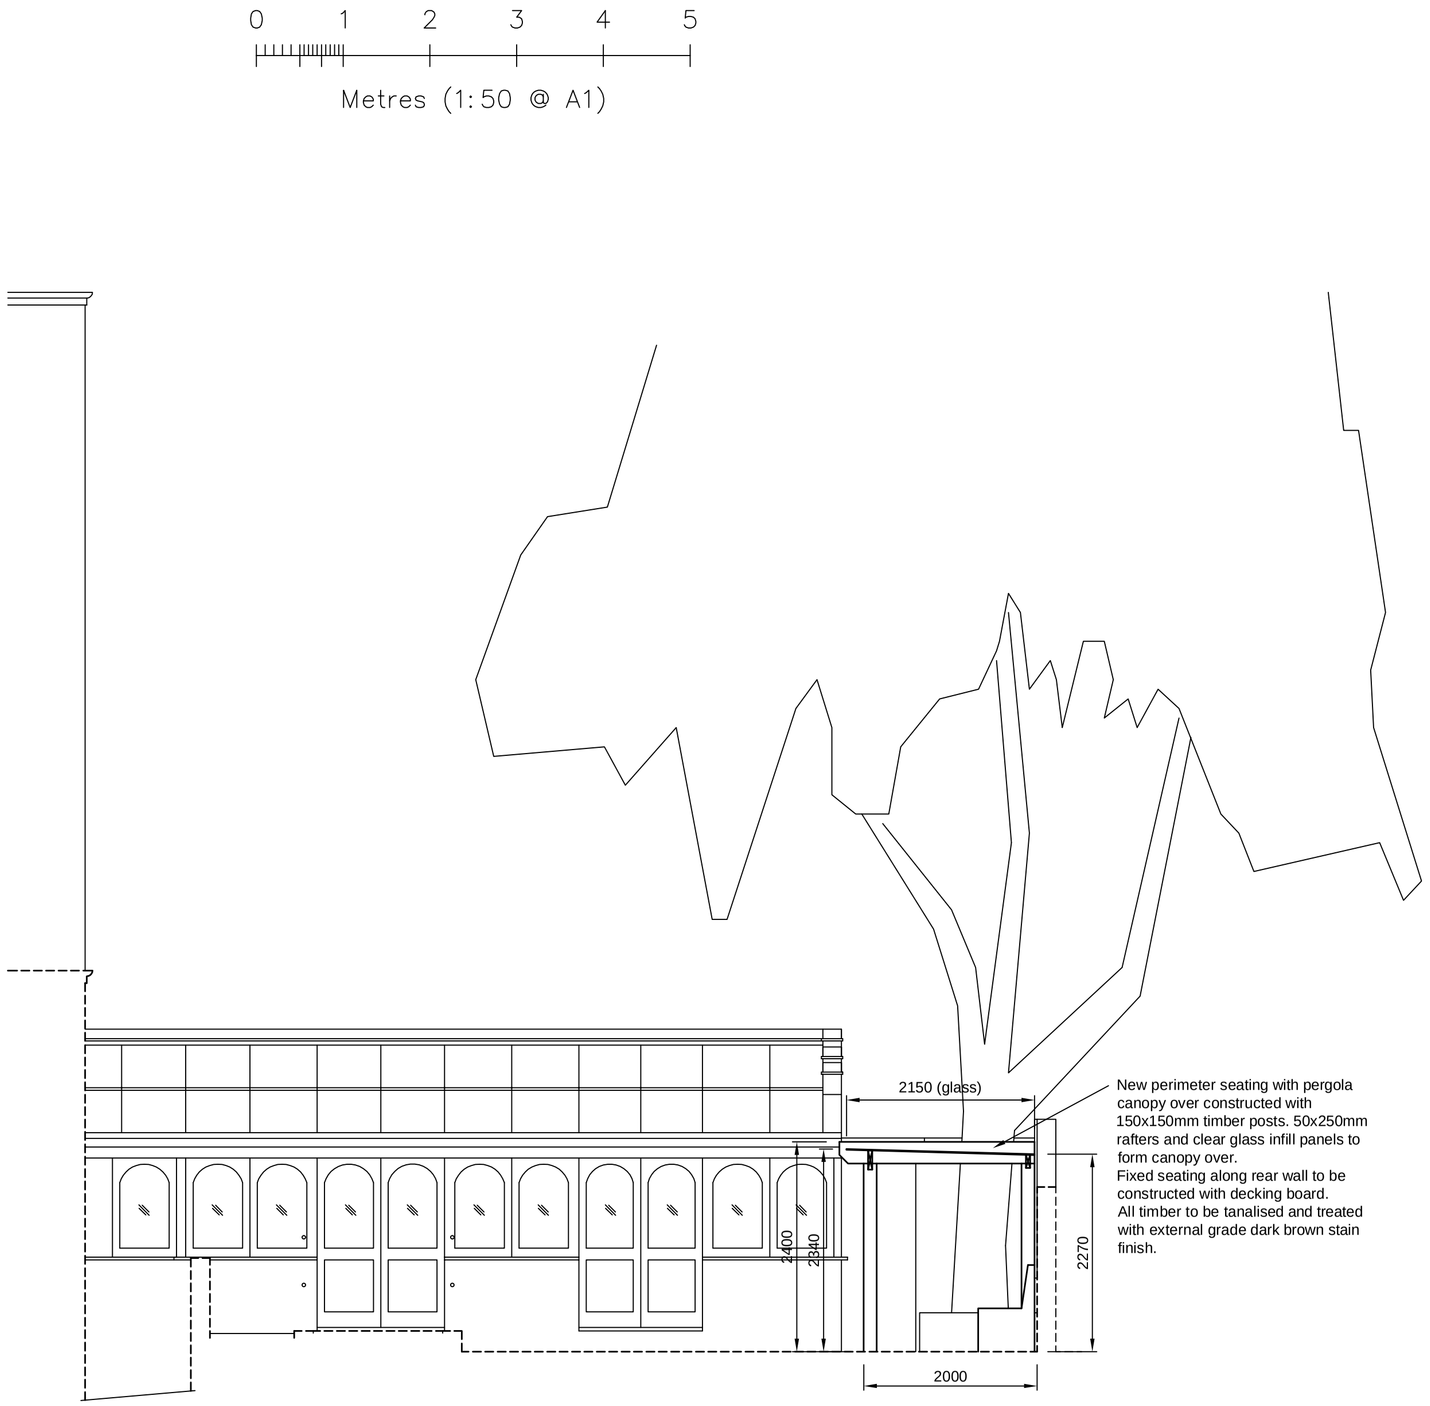


Elevation 2 (Side Elevation)

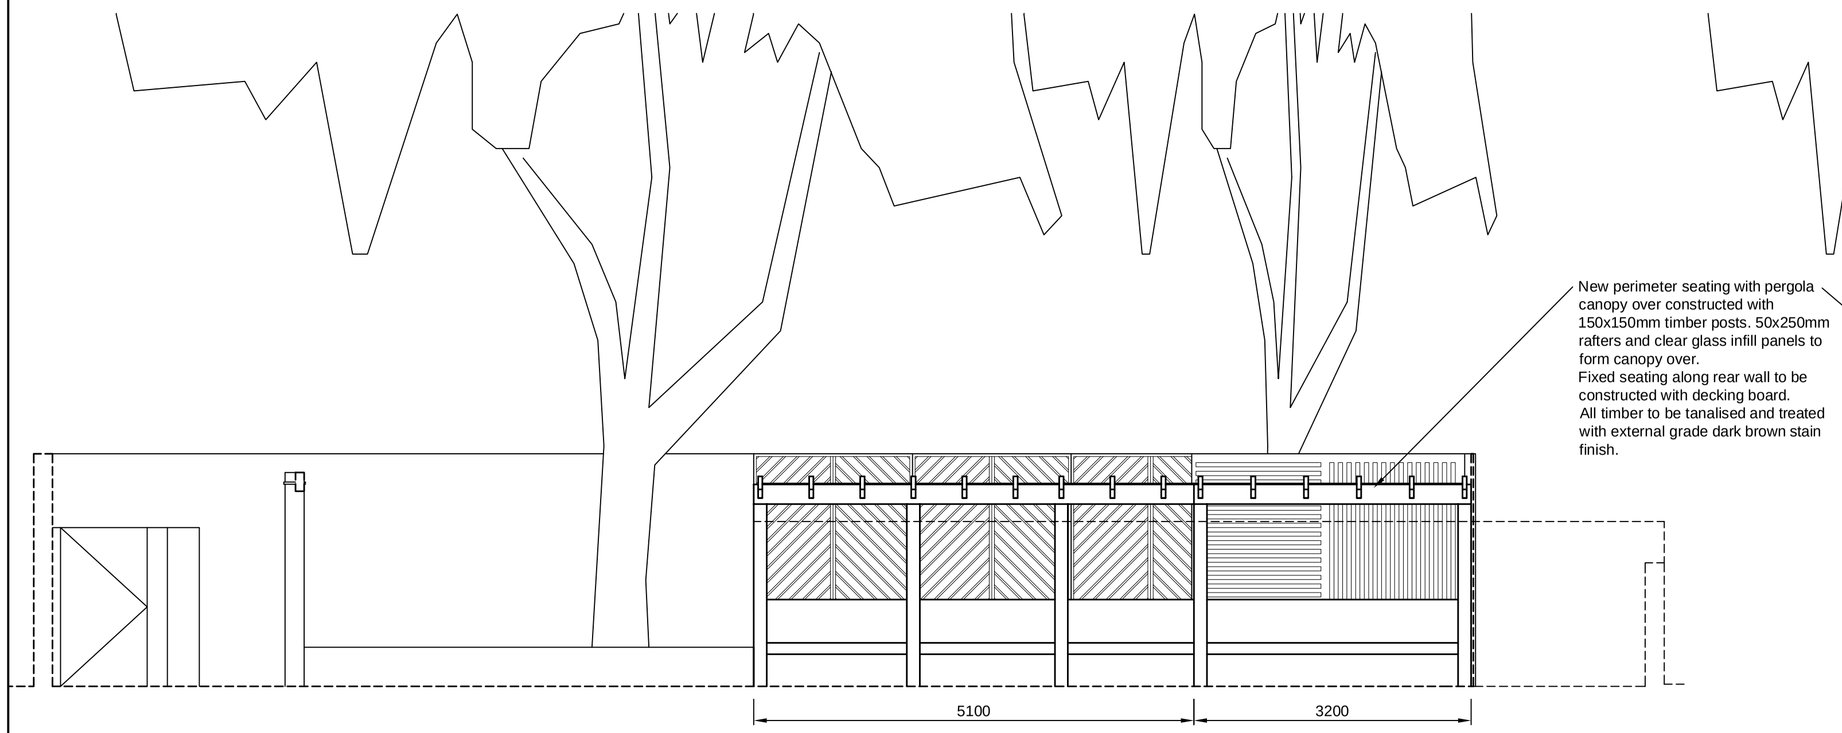


Elevation 3 (Rear Boundary Wall)

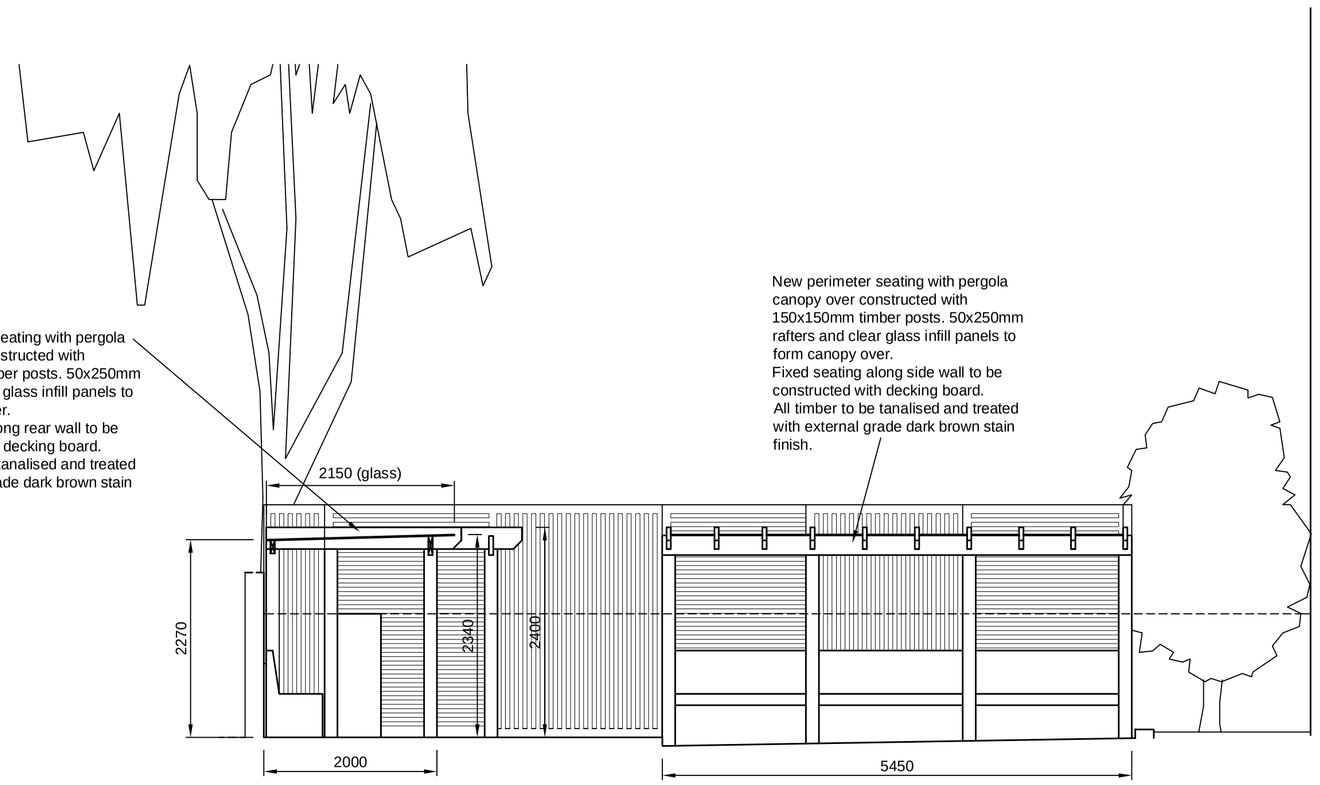


Elevation 4 (Side Boundary Wall)

| REV | DESCRIPTION | DATE |
|---|---|---|


**MBA**
MERVYN BROWN ASSOCIATES LTD.
Studio F180
Riverside Business Centre,
Haldane Place,
London SW18 4UQ

Tel: 020 8875 9115
Fax: 020 8875 9125
E-Mail mba@mbassocltd.co.uk


Client: Young & Co's Brewery Plc

Site Location: Roebuck Public House, 15 Pond Street, Hamstead, NW3 2PN

Title: Proposed Elevations

Scale: 1:50 @ A1

Date: December 2012

Drawing No. 1272 / 04

PDF created with pdfFactory Pro trial version www.pdffactory.com