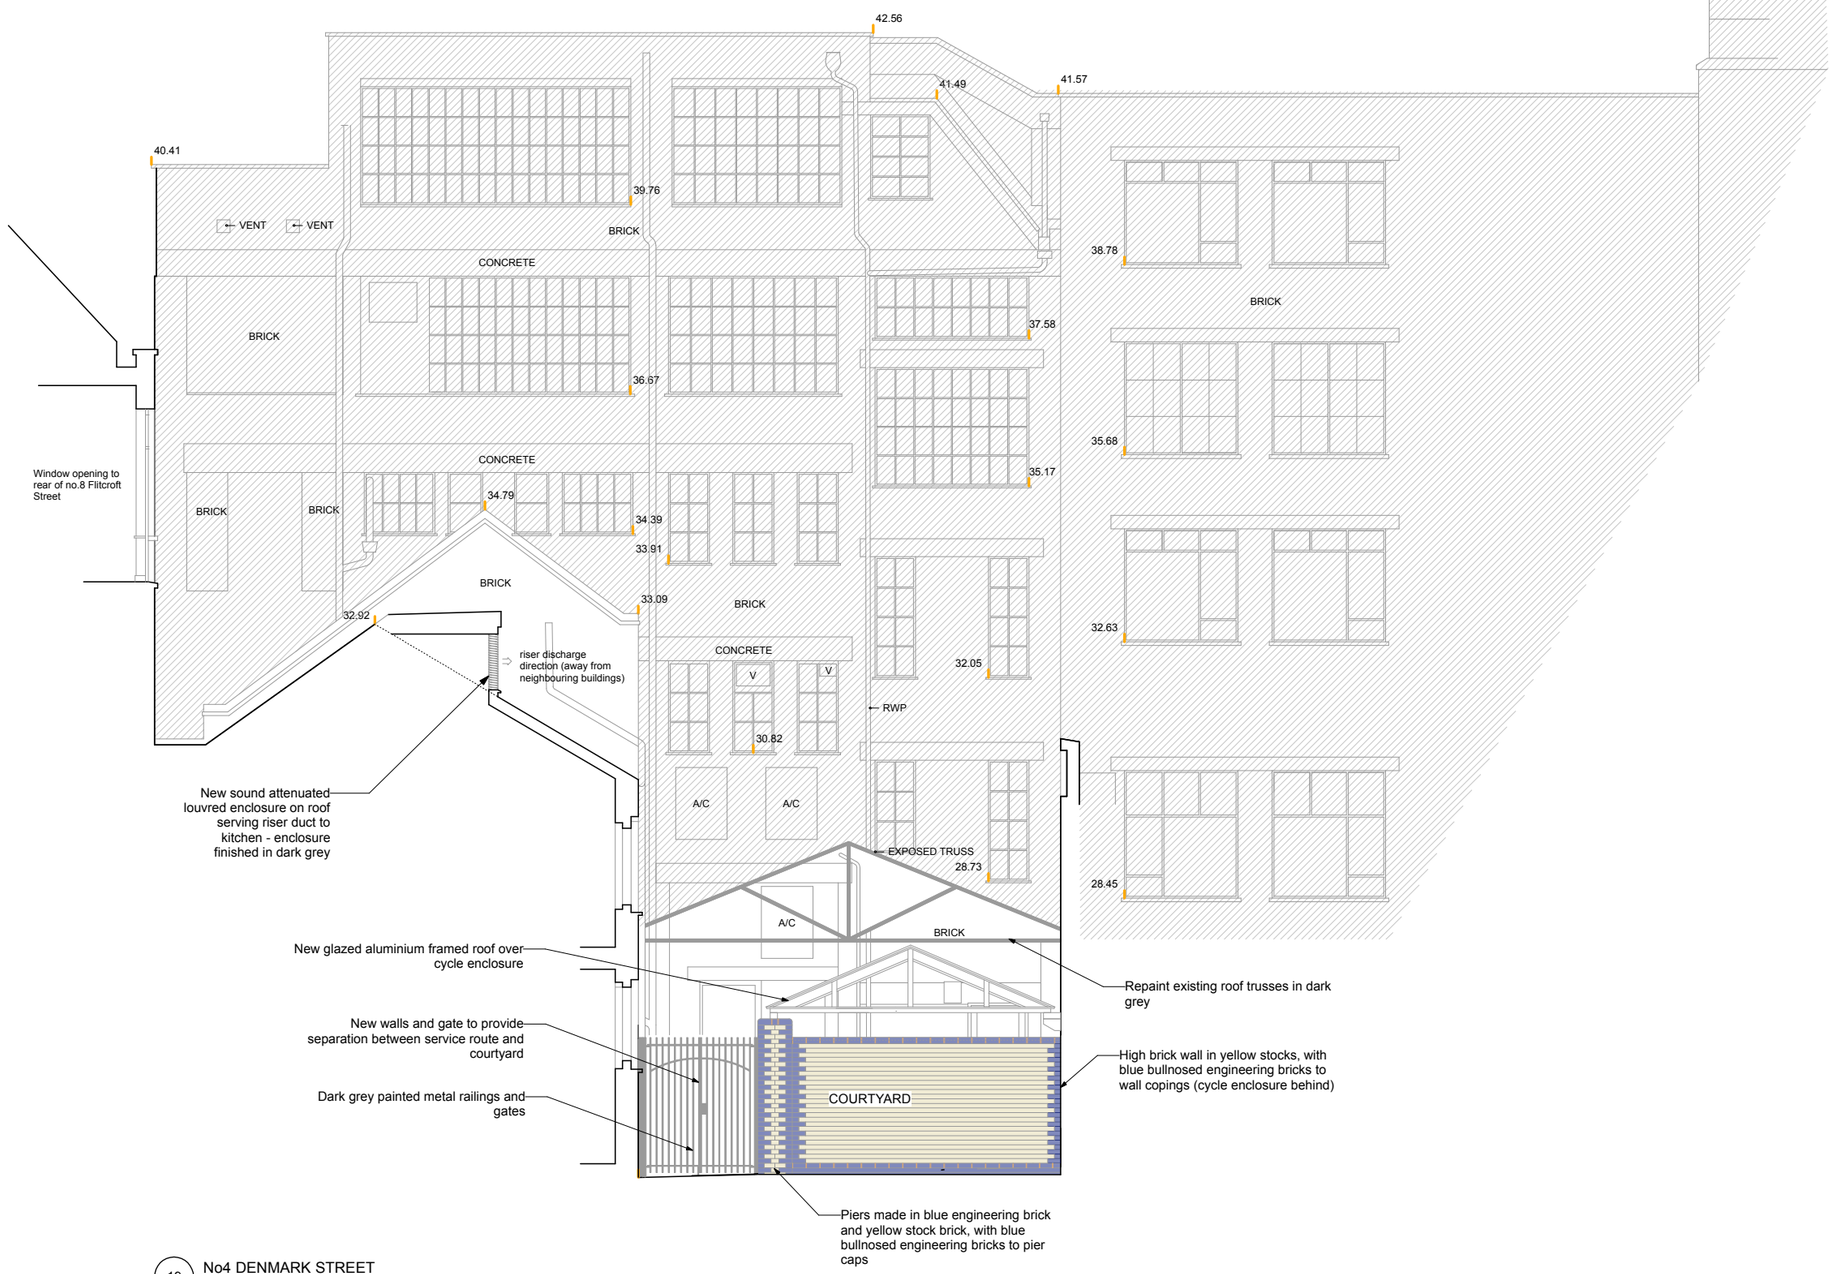

19 No4 DENMARK STREET
PROPOSED ELEVATION 5

Notes

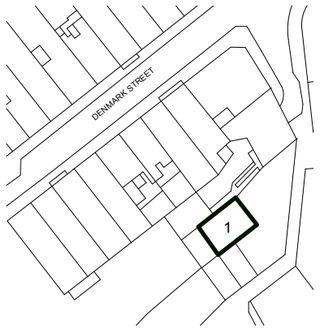

NOT IN DEVELOPMENT DEMISE

NEW CONSTRUCTION

Revisions

Job title	DENMARK STREET SOUTH, DENMARK STREET, LONDON WC2
Client	CONSOLIDATED DEVELOPMENTS LTD
Drawing title	PROPOSED EXTERNAL ELEVATIONS 3 No1 BOOK MEWS
Scale	1:100@A3 1:50@A1
Date	OCTOBER 2012
Drawn by	
Drawing number	S12/1BM/L19 — Rev.

Sampson Associates
Architects & Quantity Surveyors
63 Islington Park Street
London N1 1QB

Tel: 020 7354 3515 Fax: 020 7359 9966

E-mail: mail@sampson-associates.co.uk
Web Site: www.sampson-associates.co.uk

0 1 2 3 4 5m