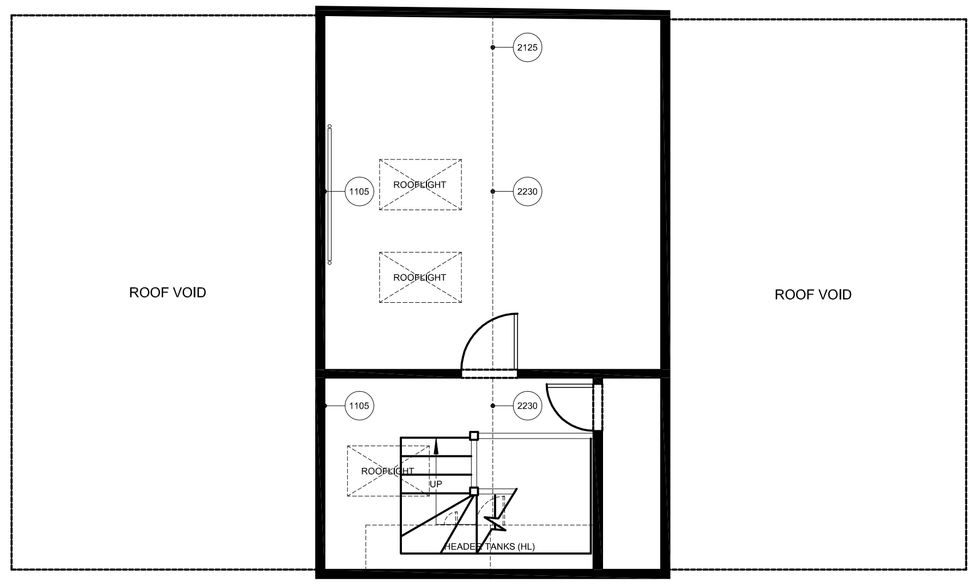

FOURTH FLOOR PLAN

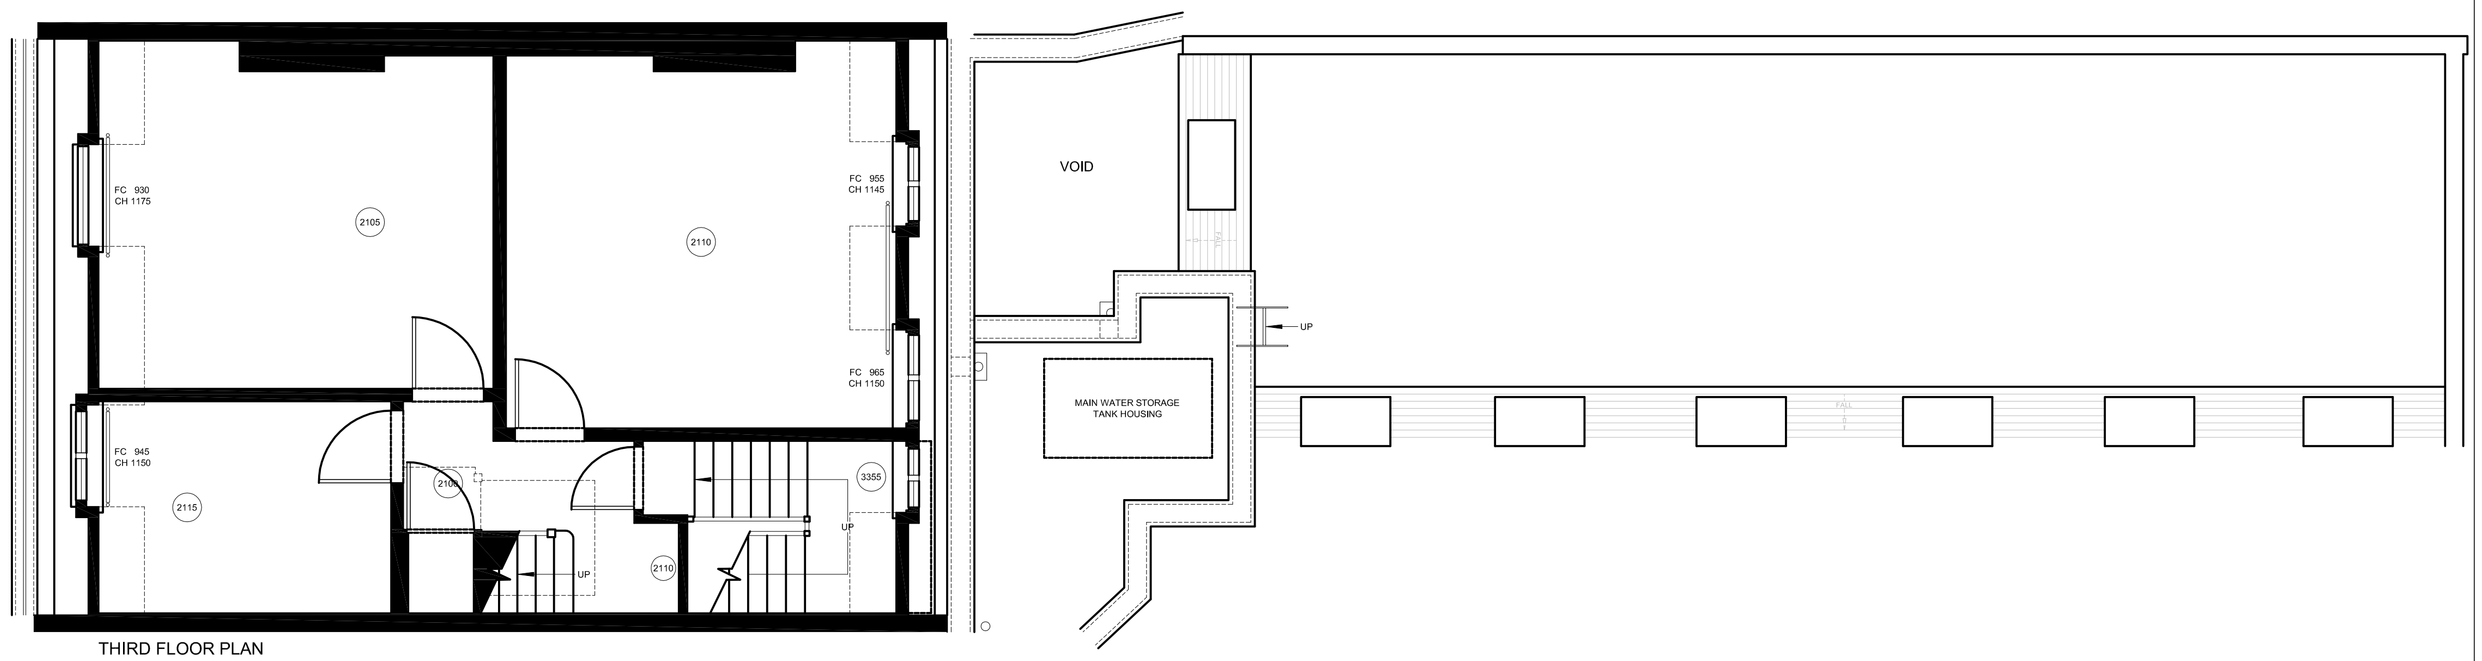

THIRD FLOOR PLAN

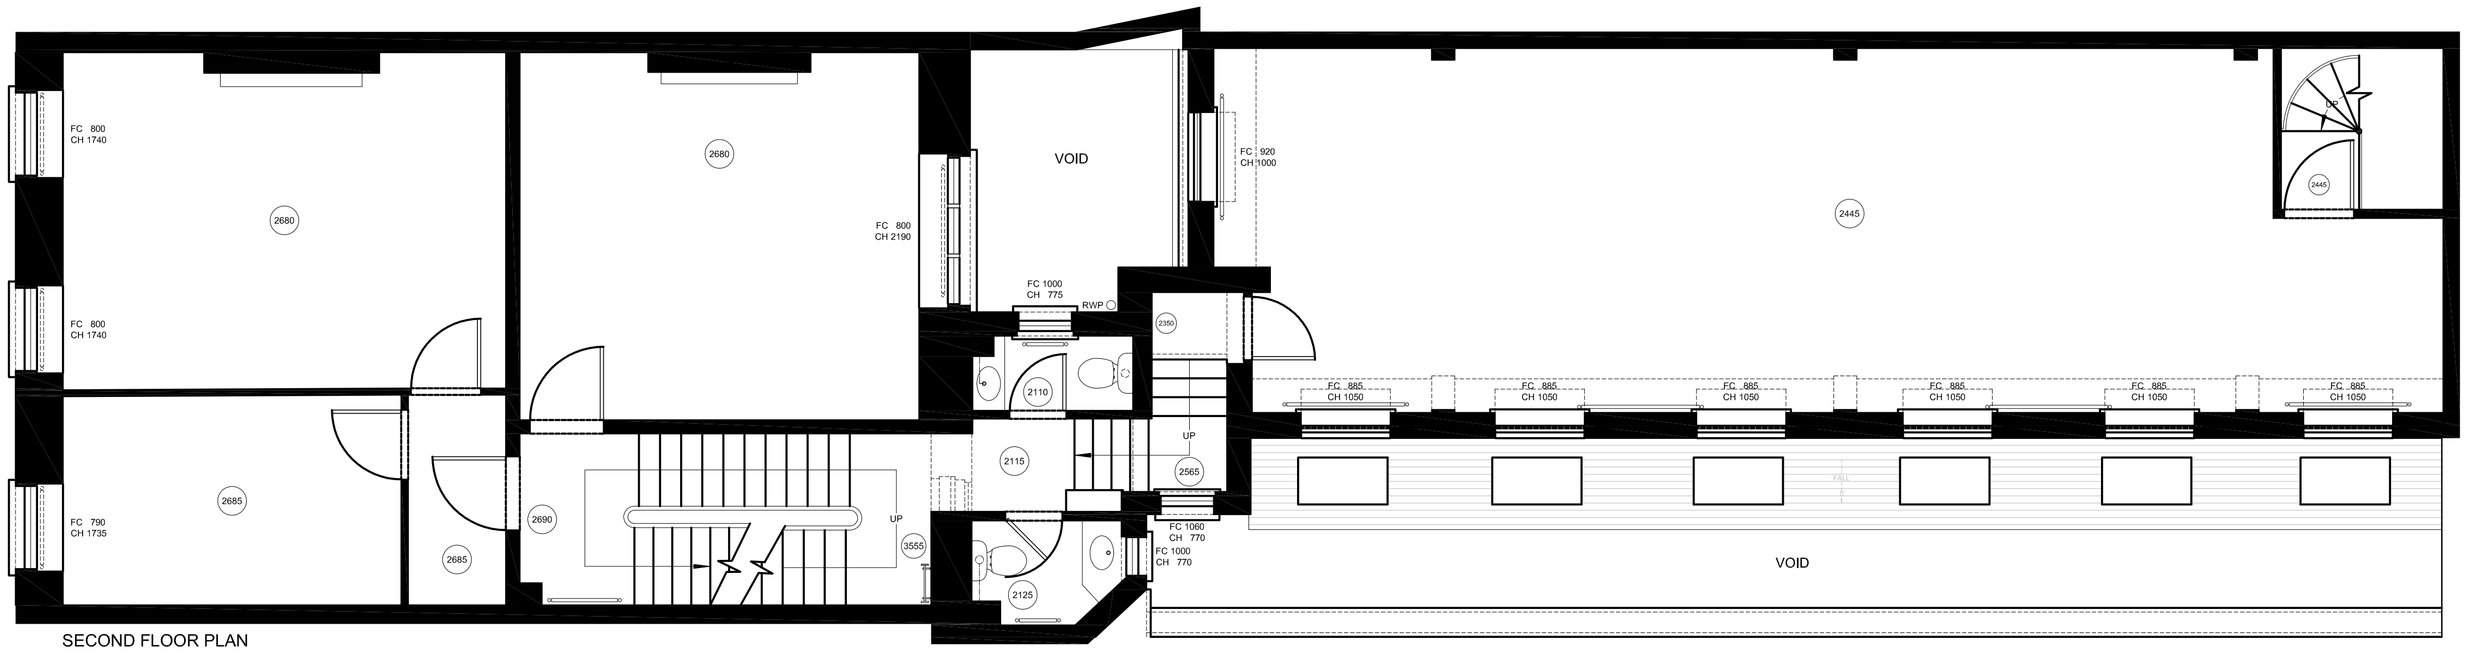

SECOND FLOOR PLAN

0.0m 1.0 2.0 3.0 4.0 5.0 6.0 7.0 8.0 9.0 10.0m

note: All dimensions must be checked on site.
Do not scale off this drawing.
Use written dimensions only.

A	9.3.11	Remaining areas surveyed
	Date	Revisions

© copyright

LEGEND

Radiator

Francis Langan
CHARTERED BUILDING SURVEYORS
5 Princeton Court
53–55 Felsham Road
London SW15 1AZ
Tel. 020 8789 0909
Fax. 020 8789 6040
Email. F.Langan@francislangan.demon.co.uk

99 GOWER STREET
LONDON WC1E 6AA

Existing floor plans (2 of 2)

Date	Scale	Drawing No.
12.8.09	A1@1:50	3130-2A