This drawing is the property of Integrated Solutions and is issued on the condition that it is not copied, reproduced, retained or disclosed to any unauthorised person, either wholly or in part without the consent in writing of Integrated Solutions. Do not scale from this drawing, all dimensions to be reviewed on site prior to any work commencement. Copyright reserved.

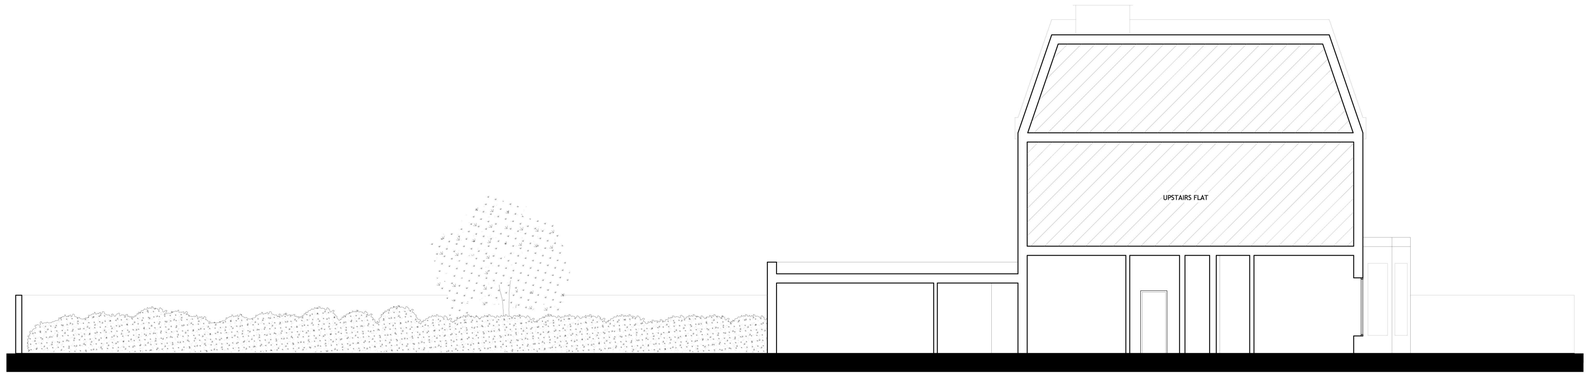

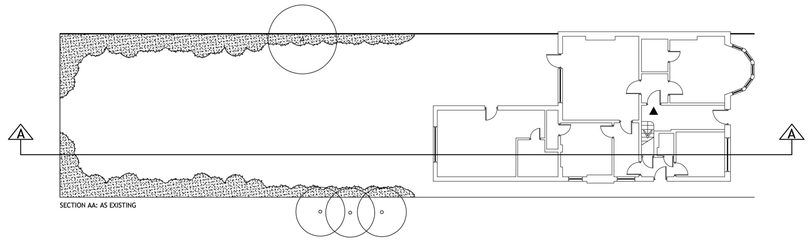

SECTION AA: AS EXISTING

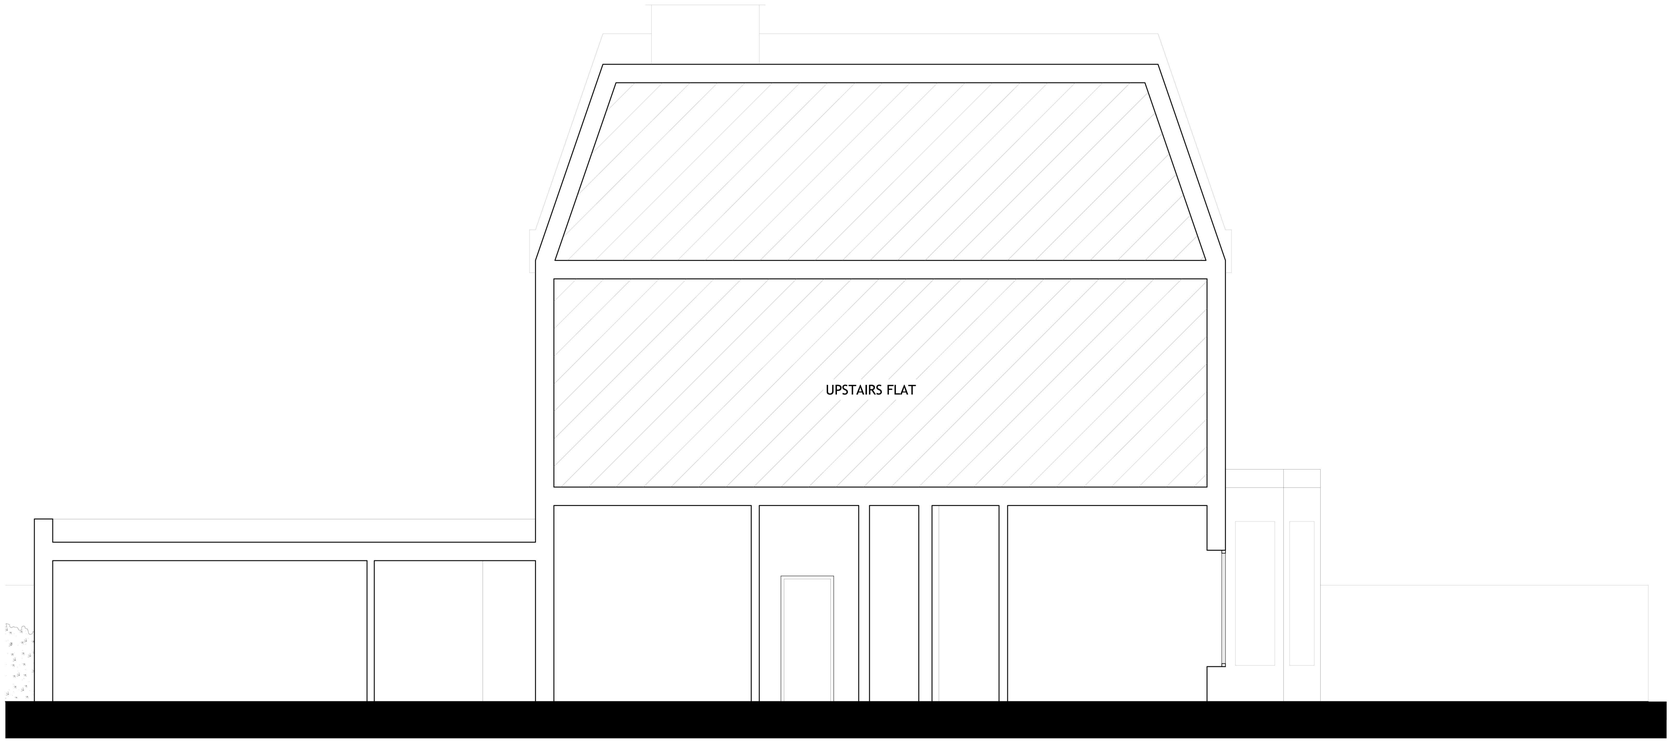

SECTION AA (HOUSE): AS EXISTING 1:50

SECTION AA (GARDEN): AS EXISTING 1:50

INTEGRATED SOLUTIONS
TUDOR LODGE • DENHAM AVENUE • DENHAM • BUCKINGHAMSHIRE • UB9 5ER
T 01895 832 092 F 01895 835 666 E intesolutions@dsl.pipex.com

Client:
Mr Brian Berkery

Project:
Formation of new basement & external lightwell
29 Aberdare Gardens, London NW6 3AJ

Drawing:
Section AA: As Existing

Compass: N

Ref No.: IS.729.08

Scale: 1:50 1:100 @ A1

Revision: 3

Drawn: MH

Date: 17/12/2012