DG11.4

KEY

xxxx = ceiling height

xxxx = door height

W
s xxxx
h xxxx = window sill height (s) and overall height (h)

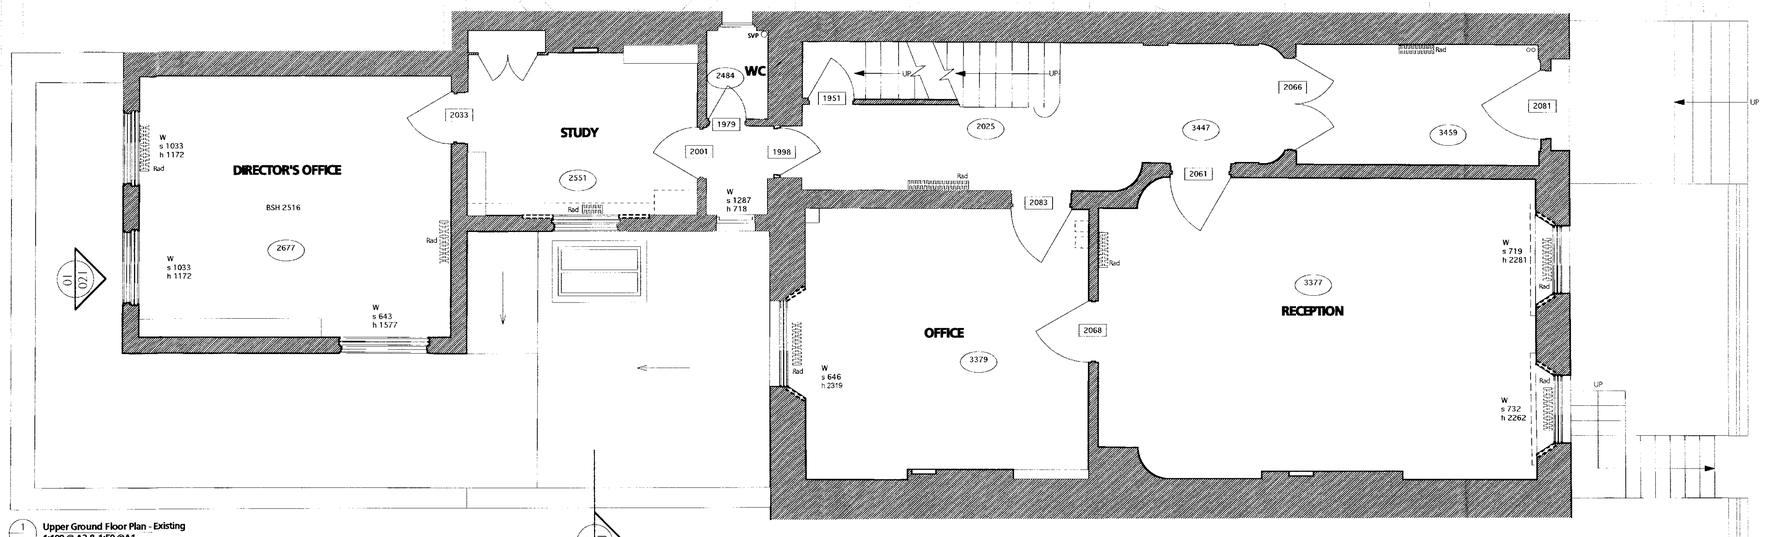

1 Upper Ground Floor Plan - Existing
1:100 @ A3 & 1:50 @A1

Revision	Date	Amendment

Notes

NO DIMENSIONS ARE TO BE TAKEN FROM THIS DRAWING. THE CONTRACTOR/MANUFACTURER IS RESPONSIBLE FOR CHECKING ALL DIMENSIONS AND QUERYING ANY DISCREPANCIES. THIS DRAWING IS THE PROPERTY OF BDA ARCHITECTS LTD COPYRIGHT IS RESERVED BY THEM AND THE DRAWING IS ISSUED ON CONDITION THAT IT IS NOT COPIED, REPRODUCED, RETAINED OR DISCLOSED TO ANY UNAUTHORISED PERSON EITHER WHOLLY OR IN PART, WITHOUT WRITTEN CONSENT.

Client	University College London
Project	31 Tavistock Square, London, WC1H 9EZ
Drawing	Upper Ground Floor Plan - Existing
Scale	1:50@A1 1:100@A3
Date	March 2012
Status	PLANNING
Drawn	AL
Project N°	479
Drawing N°	479/PL/011
Revision	-

burwell deakins : architects

t 020 8305 6010
f 020 8305 6020
e info@burwellarchitects.com
w www.burwellarchitects.com
a unit 001 california building deals gateway london SE13 7SF