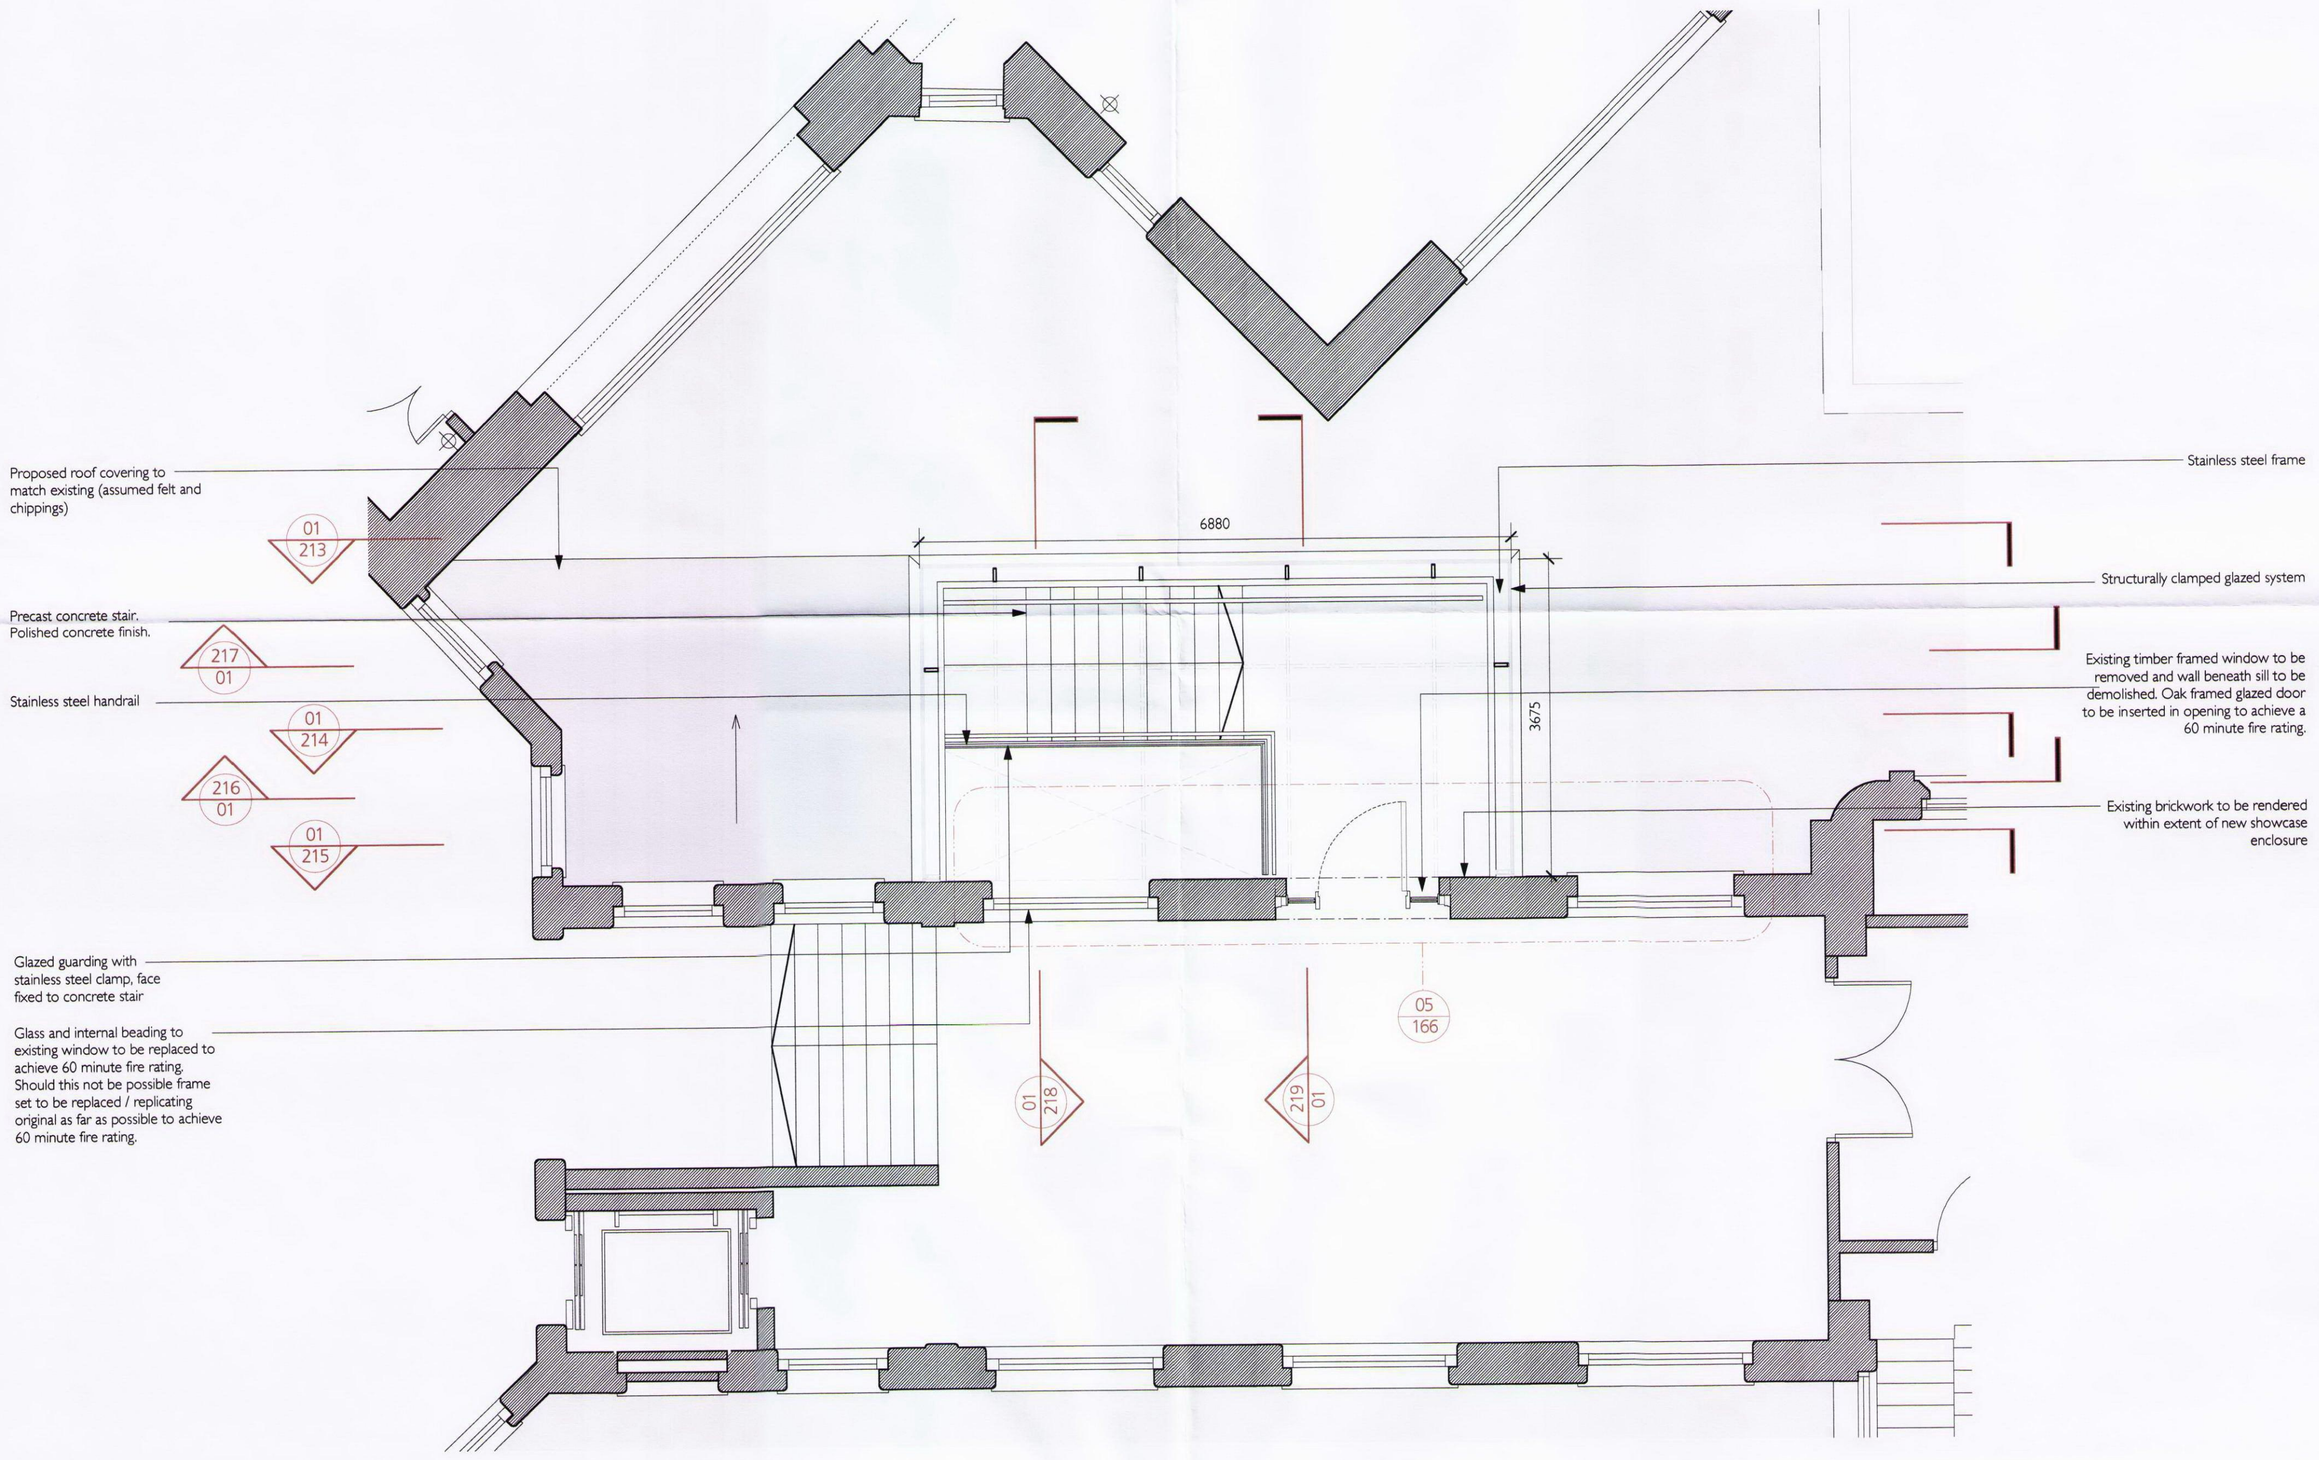

01 **Ground Floor Stair Plan**
1:50

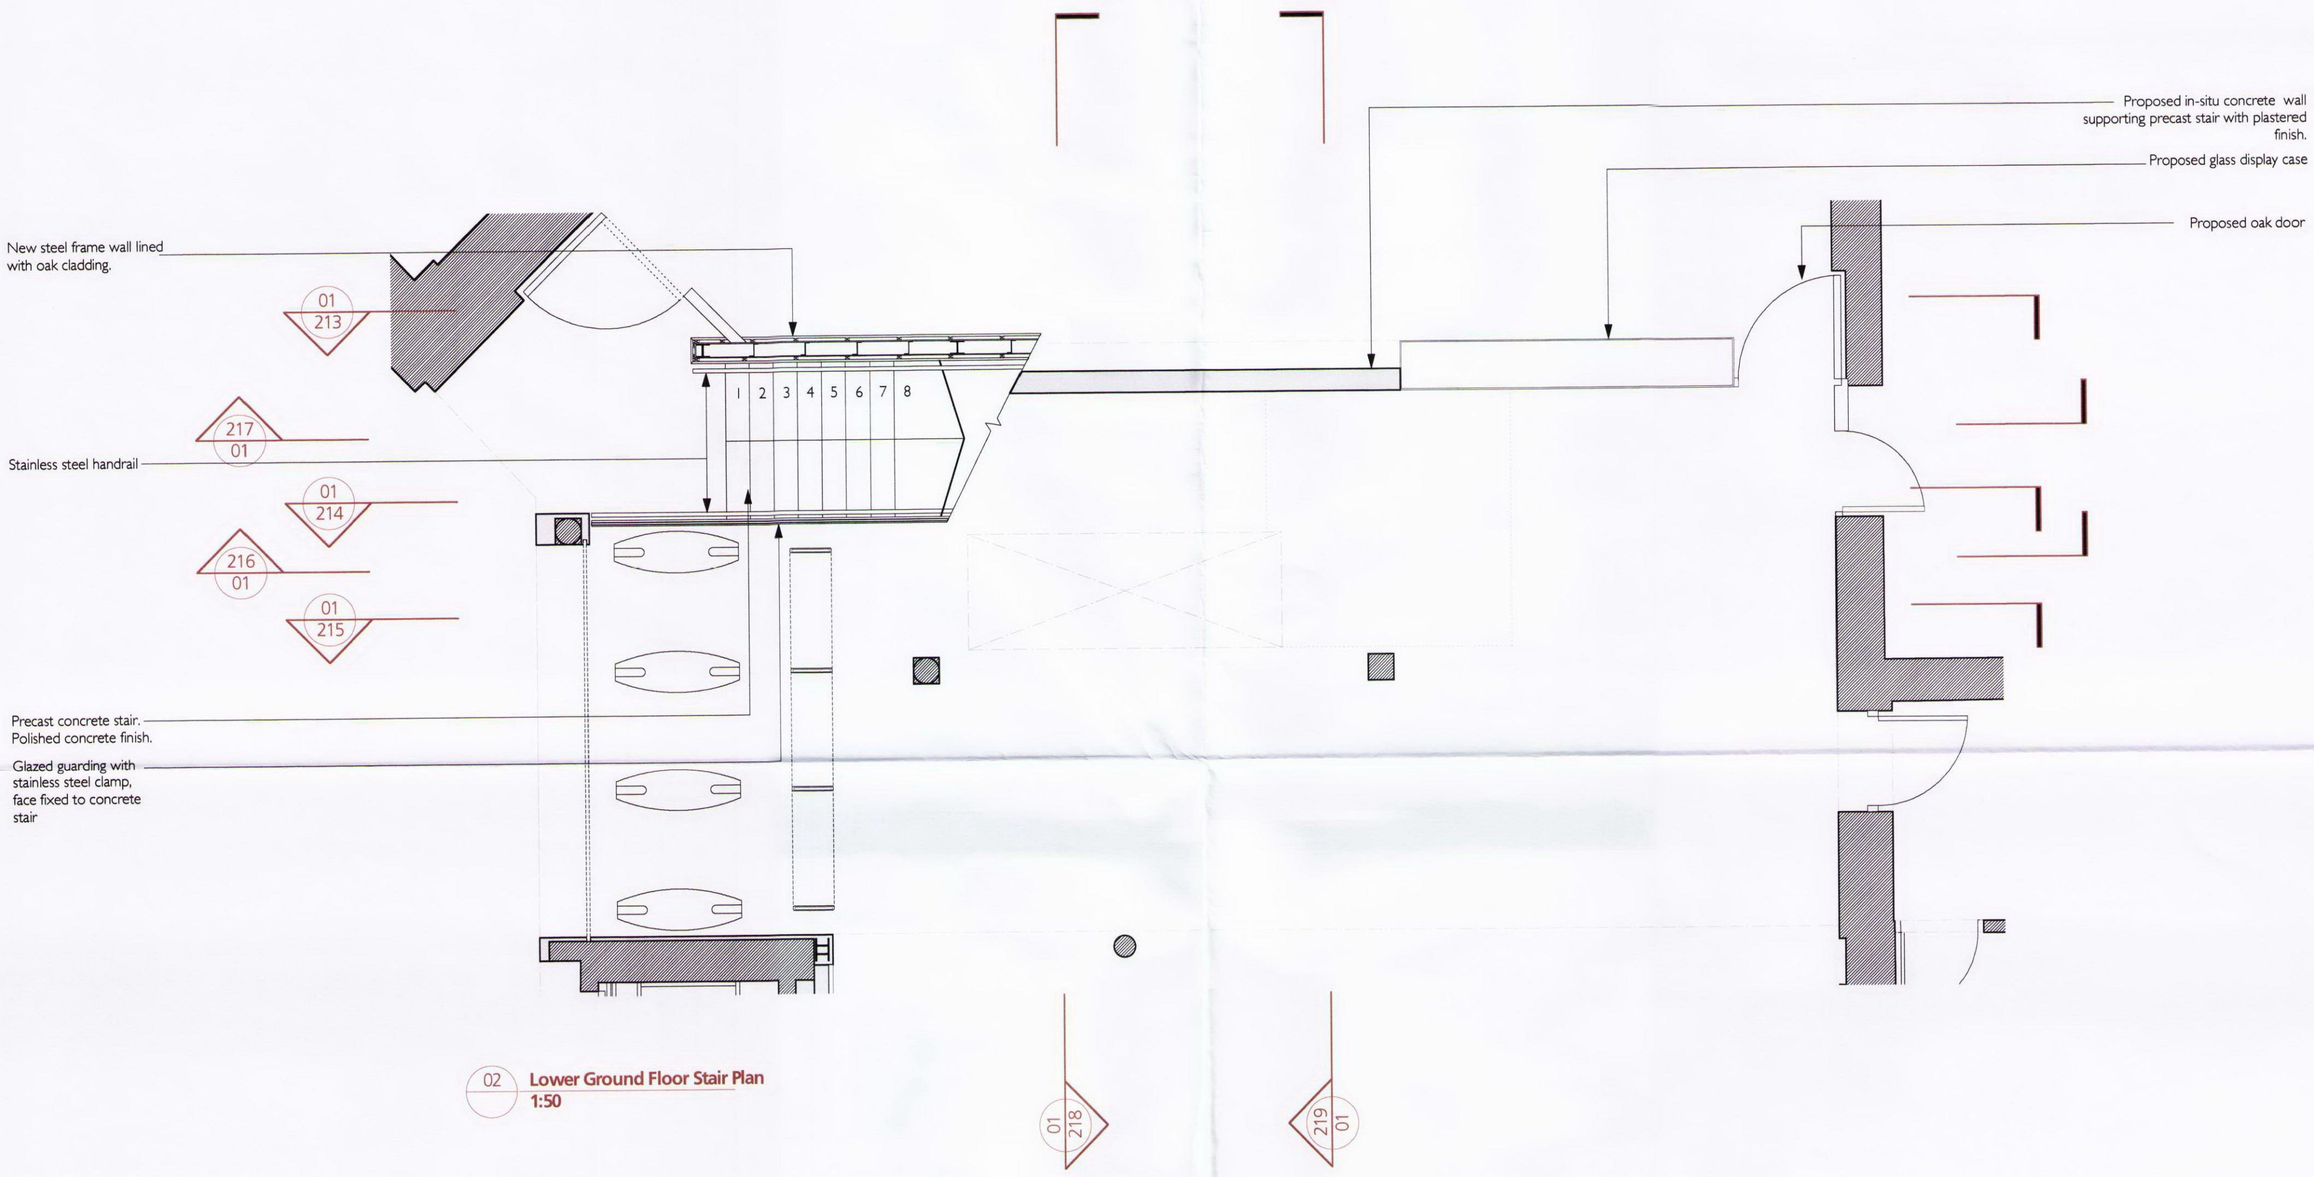

02 **Lower Ground Floor Stair Plan**
1:50

0 5 10 metres

Revision	Date	Amendment
P1	28.11.12	Issued for Planning, Listed Building and Conservation Area Consent

Notes

NO DIMENSIONS ARE TO BE SCALED FROM THIS DRAWING. THE CONTRACTOR/MANUFACTURER IS RESPONSIBLE FOR CHECKING ALL DIMENSIONS AND QUERYING ANY DISCREPANCIES. THIS DRAWING IS THE PROPERTY OF BDA ARCHITECTS LTD. COPYRIGHT IS RESERVED BY THEM AND THE DRAWING IS ISSUED ON CONDITION THAT IT IS NOT COPIED, REPRODUCED, RETAINED OR DISCLOSED TO ANY UNAUTHORISED PERSON, EITHER WHOLLY OR IN PART, WITHOUT WRITTEN CONSENT.

Client University College London
Project Cruciform Student Hub Project
Drawing Proposed Stair Plans 01

Scale 1:50 @ A1
Date NOV 2012
Status PLANNING
Drawn GN

Project N° 494
Drawing N° 494/PL/211
Revision P1

burwell deakins : architects

t 020 8305 6010
f 020 8305 6020
e info@burwellarchitects.com
w www.burwellarchitects.com
a unit 0.01 california building deals gateway london SE13 7SF