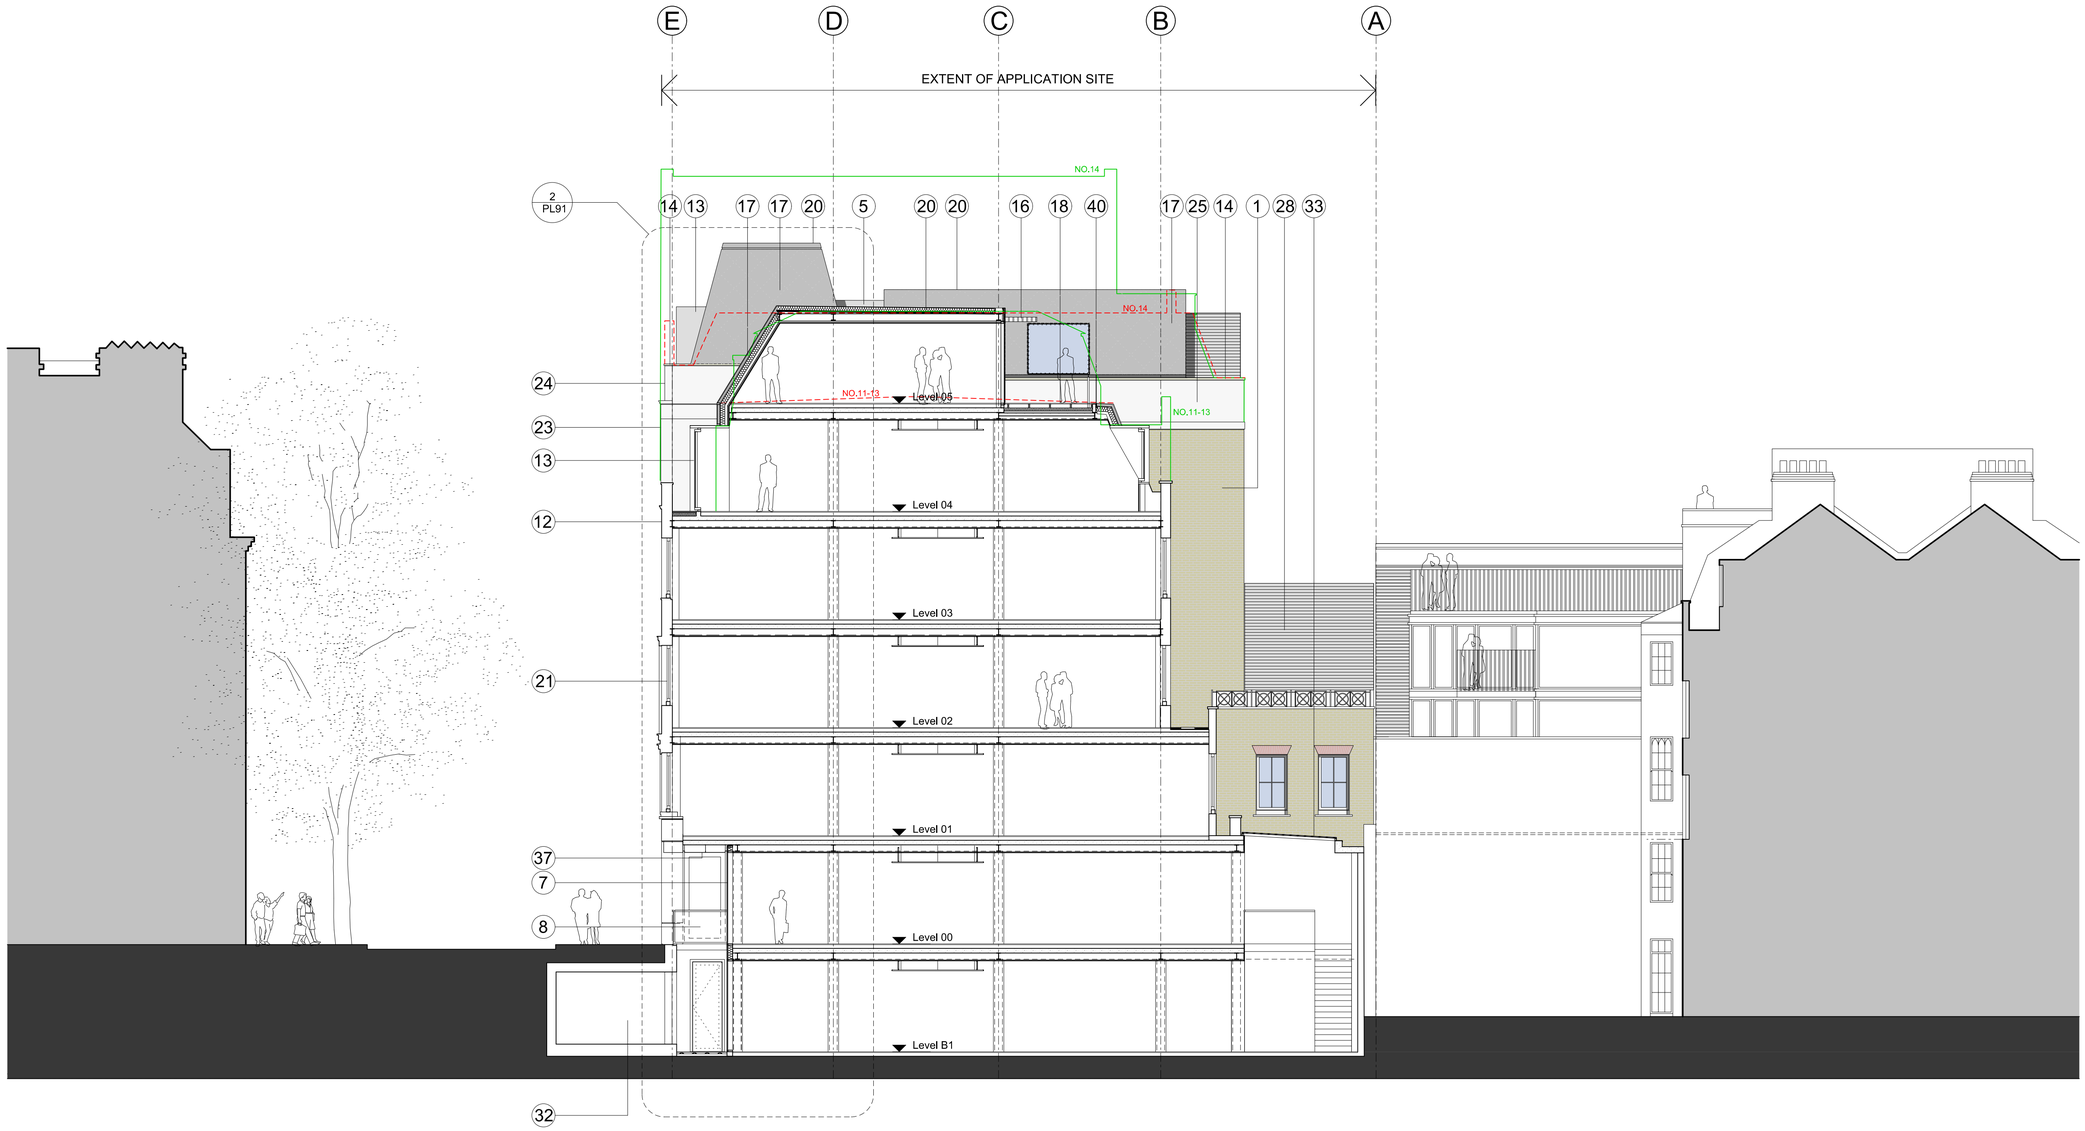

Notes:

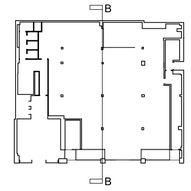

1. EXISTING BRICKWORK RETAINED AND CLEANED
2. NEW STONE CORNICE
3. NEW STONE CLADDING OVER EXISTING STRUCTURE
4. NEW METAL PANELLING
5. NEW METAL CLADDING
6. NEW INTEGRATED BUILDING SIGNAGE
7. NEW CAPLESS FLUSH GLASS FACADE
8. NEW CLEAR GLAZED BALLUSTRADE
9. NEW LINK BRIDGES
10. NEW PICTURE BAY WINDOWS
11. NEW CLEAR GLASS AUTOMATIC SLIDING DOORS
12. EXISTING BRICKWORK RETAINED, CLEANED AND SOOT WASHED
13. NEW DORMER WINDOWS
14. EXISTING COPERS RETAINED AND CLEANED
15. NEW GLAZED SLOT WINDOW
16. NEW METAL LOUVERS
17. NEW METAL SHINGLES
18. NEW TERRACE DECKING
19. NEW LEIGHTWEIGHT STEEL STAIRCASE
20. NEW METAL ROOF
21. NEW REPLACEMENT TIMBER DOUBLE GLAZED WINDOWS
22. EXISITNG STAIRS REFURBISHED
23. EXISTING RENDER CLEANED
24. EXISTING PEDIMENT AND PARAPET WALL REMOVED NEW CAST STONE BALUSTRADE BUILT
25. NEW RENDER PAINT
26. NEW TIMBER WINDOWS WITH NEW OPENINGS
27. NEW GLAZED DOOR
28. NEW ACOUSTIC LOUVERS TO PLANT ENCLOSURE
29. EXISTING WINDOW INCREASED IN HEIGHT
30. EXISTING STONE DETAILS RETAINED AND CLEANED WITH NEW RENDER PAINT FINISH
31. EXISTING WINDOWS REPLACED WITH LOUVERS
32. EXISTING UKPN SUBSTATION
33. EXISTING ROOFLIGHT RAISED AND REFURBISHED
34. EXISTING RWP'S REPLACED WITH NEW TO MATCH
35. NEW GLAZED ENTRANCE DOORS (SECONDARY ENTRANCE)
36. NEW METAL PORTAL FRAME
37. NEW METAL PANELLING TO SOFFIT AND WALLS OF LIGHTWELL WITH LED STRIP LIGHTS
38. NEW DOOR FOR ACCESS TO PLANT DECK
39. EXISTING BALUSTRADE RETAINED AND REFURBISHED
40. NEW FRITTED GLAZED BALLUSTRADE
41. NEW COPERS TO MATCH EXISTING

GENERAL NOTES:

- ALL EXISTING WINDOWS REPLACED WITH NEW WINDOWS TO MATCH
- EXISTING BRICK FACADES RETAINED AND CLEANED

OUTLINE OF EXISTING BUILDING ROOF
OUTLINE OF RECENT APPLICATION ROOF

07.12.12 ISSUED FOR PLANNING -

0 2 5 7.5m

Revision:

ORMS

Architecture
Design

1 Pine Street London EC1R 0JH
T 0207 833 8533 **F** 0207 837 7575
E orms@orms.co.uk

Project 11-14 Windmill Street

Drawing title Proposed Section BB

Scale 1:100 @ A1/1:200 @ A3 Drwg. No.

Date Nov 2012 **1959 PL 24** Rev. -

Status ☒ For information ☐ For tender ☐ For construction

Do not scale. All dimensions to be confirmed on site.
Information contained in this drawing is the sole copyright of ORMS Designers & Architects Ltd. and is not to be reproduced without permission.