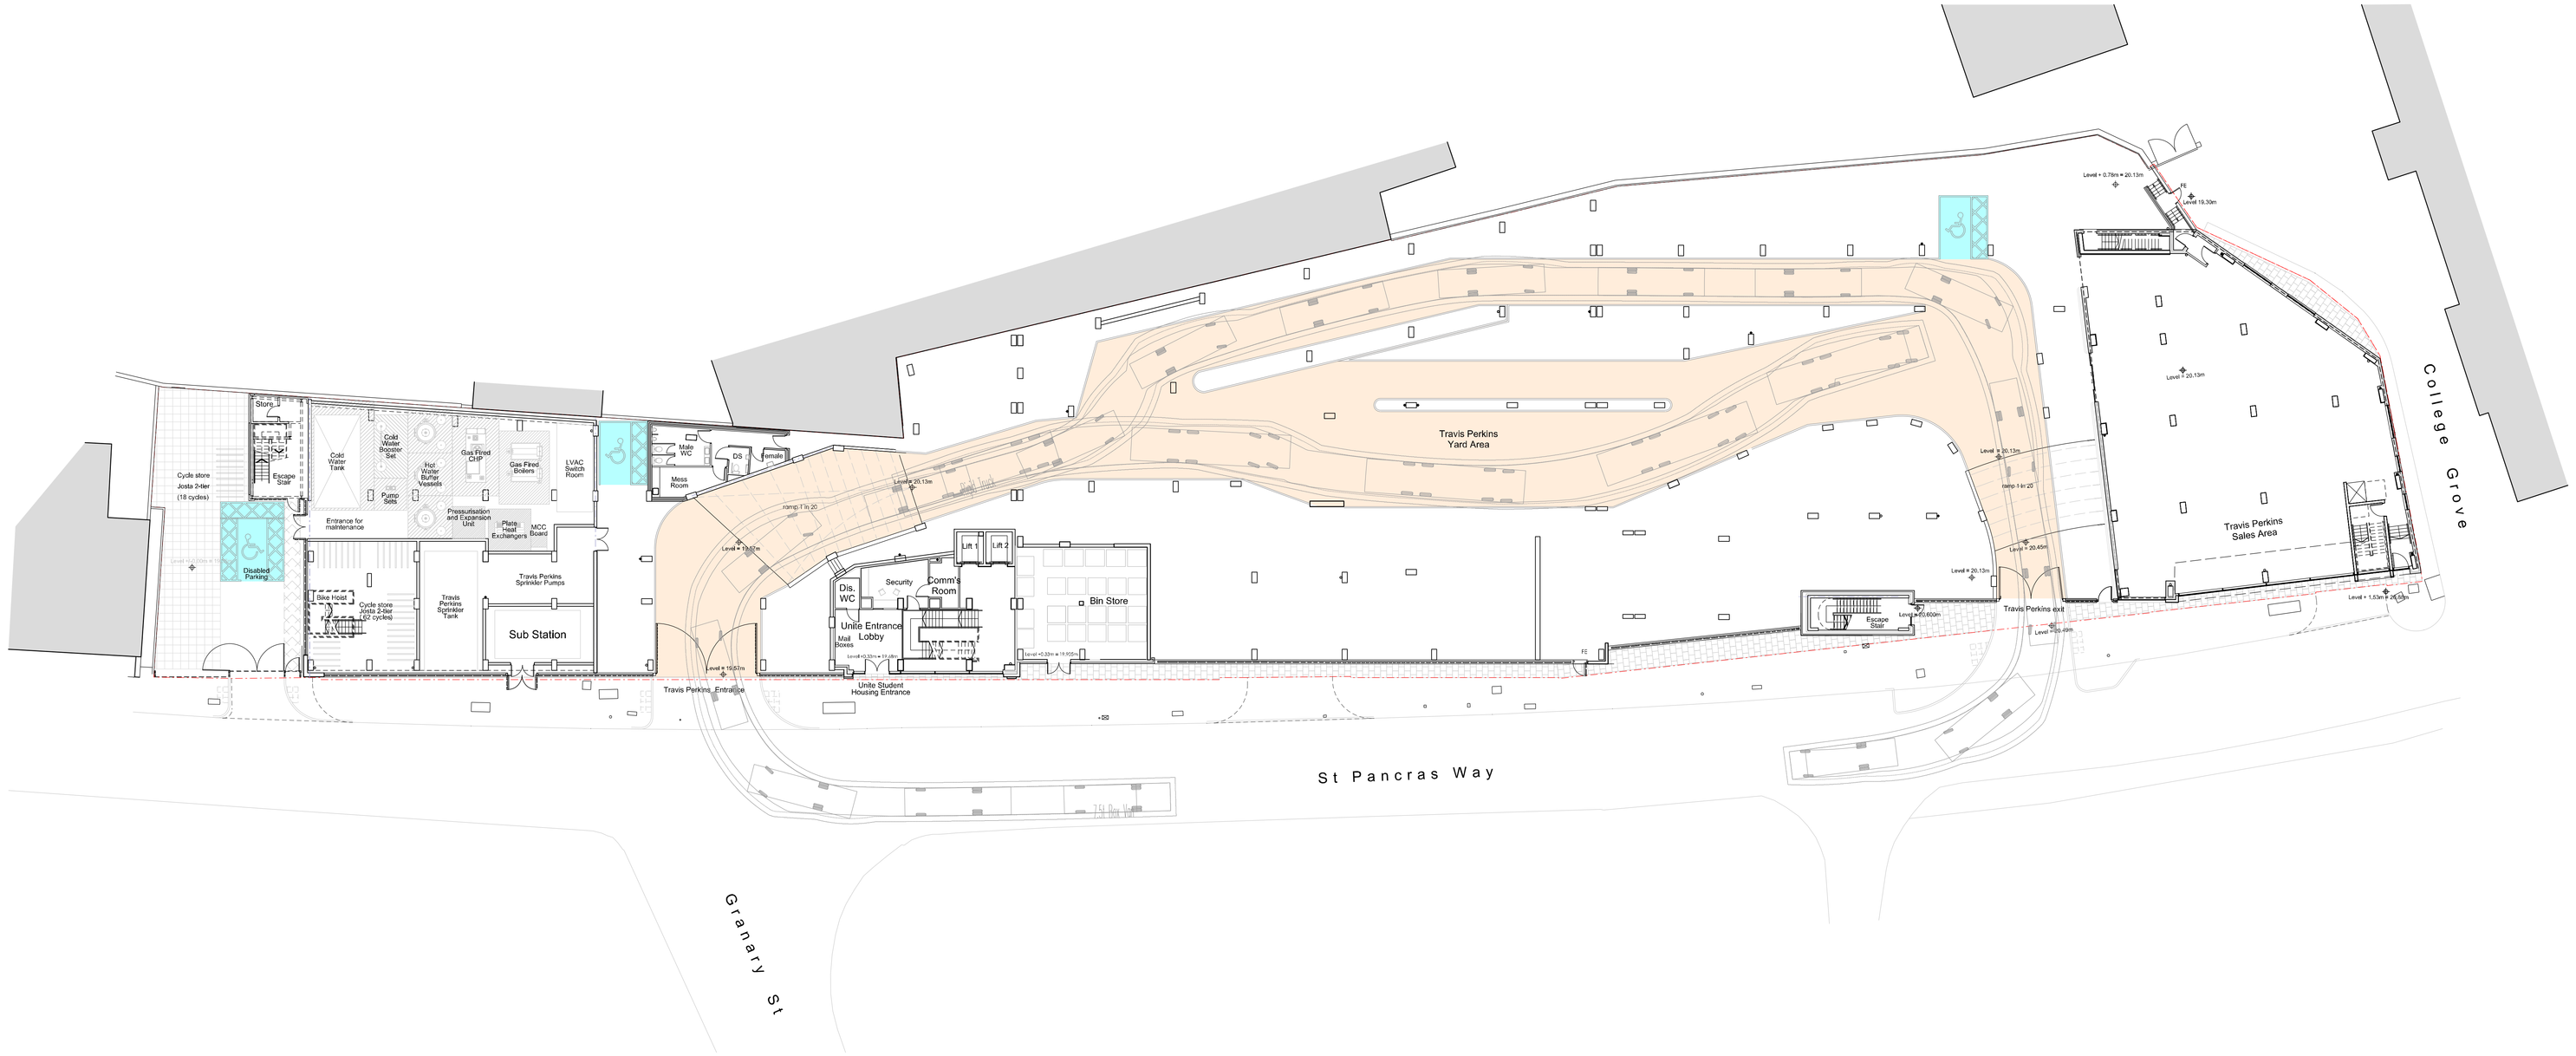


| Rev | Date | Version Description | Drn | Chk |
|---|---|---|---|---|
| / | 07-11-12 | First Issue - Planning Submission | SH | JA |
| A | 14-12-12 | Revised to show disabled parking bays and TP internal circulation road. | AS | JA |

SAFETY, HEALTH AND ENVIRONMENTAL INFORMATION

In addition to the hazards/risks normally associated with the types of work undertaken by competent persons, Designers Risk Assessment, note the following :-

It is assumed that all works will be carried out by a competent contractor working, where appropriate, to an approved method statement

Use Dimensions - DO NOT SCALE

Contractors Must Verify All Dimensions On Site Before Starting Work

This Drawing Is Copyright

Client Logo

d m w r
Architects

DMWR Architects LLP
Southbank House
Black Prince Road
London SE1 7SJ

t 020 7028 6456
e mail@dmwr.co.uk
www.dmwr.co.uk

Client
Unite Group

Project Name
Travis Perkins
11-13 St Pancras Way, London, NW1

Drawing Title
Ground Floor Level
General Arrangement Plan as Proposed

Drawing Status
Planning Submission

Drawing Details
$FILES
$DATES

DMWR Job No.
2893

| Drawn By | Drawn Date | Checked By | Scale @ A0 |
|---|---|---|---|
| SH | Nov 2012 | JA | 1:200 |

Drawing Number
DMWR/A1/PL/101

Revision
A

ISO A0 Landscape