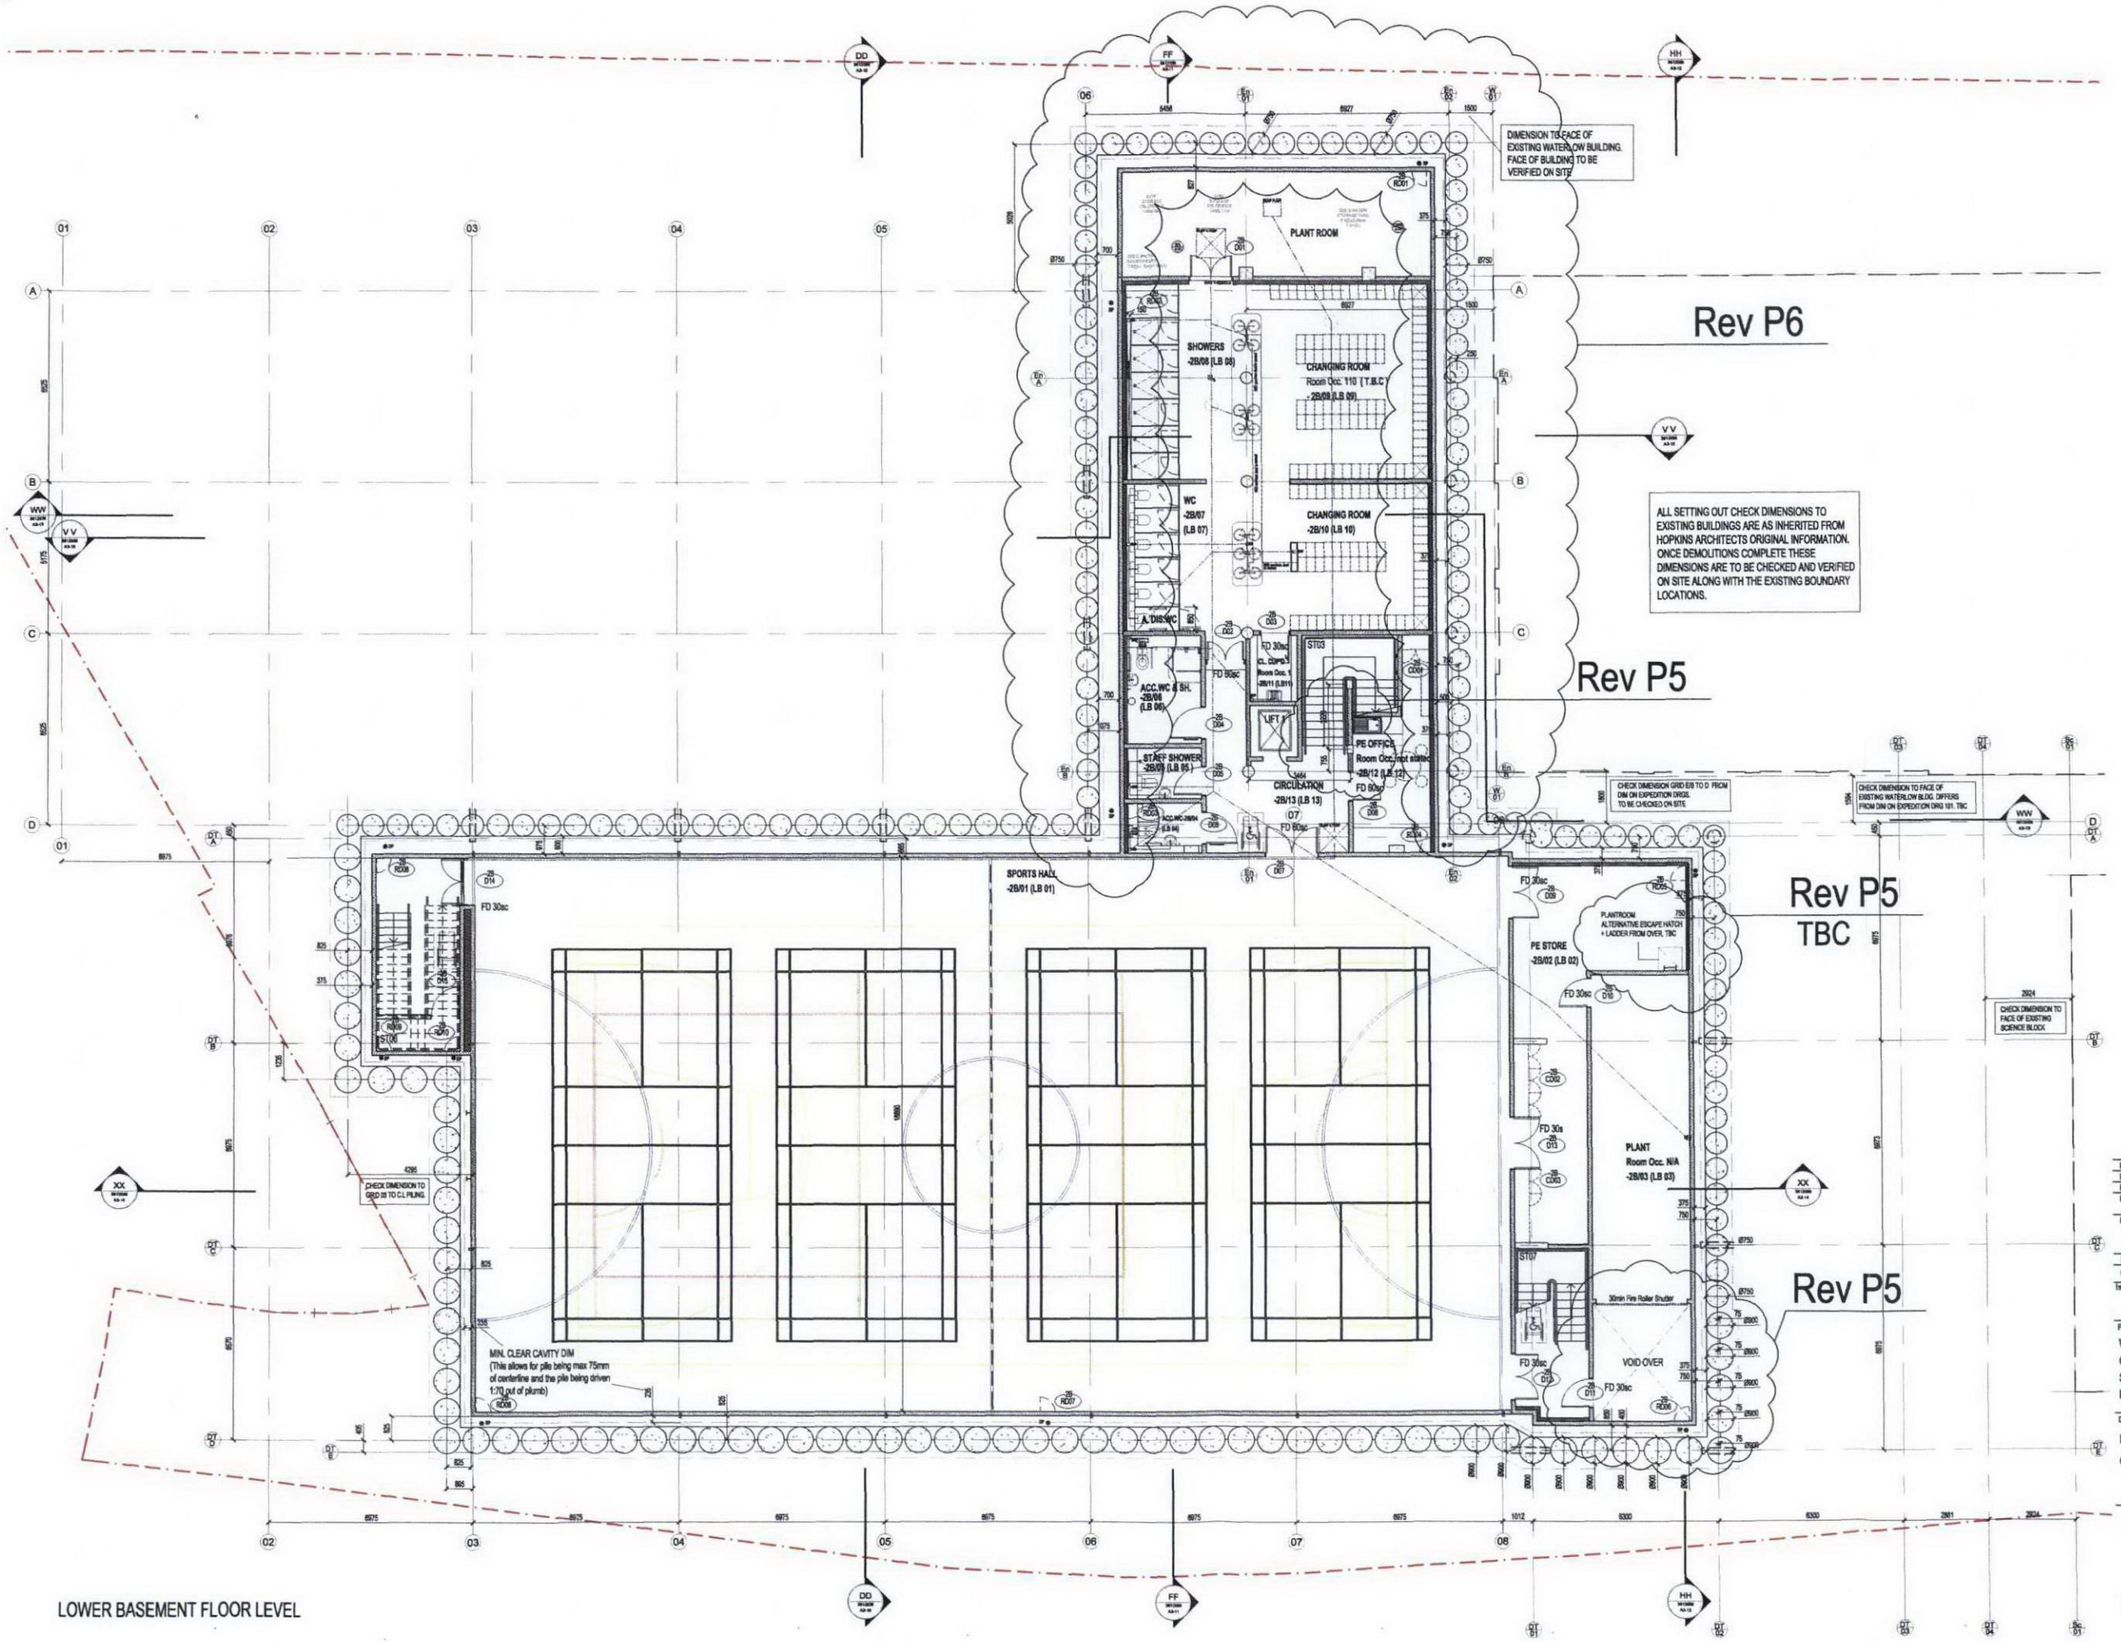

LOWER BASEMENT FLOOR LEVEL

Rev	Date	Details	Drawn	Checked
P6	02-11-12	PILING AROUND NORTH PLANTROOM UPDATED	PA	PA
P5	01-11-12	UPDATED HIGHLIGHTED	PA	PA
P4	25-10-12	FROZEN LAYOUT PENDING APPROVAL	IW	IW
P3	17-10-12	FROZEN LAYOUT PENDING APPROVAL ST07 & PLANTROOM LAYOUTS REVISED.	AS DW	IW IW
P2	21-9-12	ST07 & PLANTROOM LAYOUT REVISED. PILE POSITION TO SPORTS HALL REVISED. PLANTROOM EXTENDED AND NEW COLUMNS ADDED. WC CUBICLE CHANGED TO AMBULANT WC.	DW	IW
P1	29-8-12	PRELIMINARY ISSUE	IW	IW

Issued for:

PRELIMINARY

Project/Client:
Watas Construction
Girls Day School Trust
South Hampstead High School
London

Project No: 3612036 (IALN12-0051)

Dwg No: A2-01

Rev: P6

Drawing:
Lower Basement Floor Level
GENERAL ARRANGEMENT

Scale: 1:100 @A1

Drawn By: Date:

Checked By: IPW Date: 29-8-12

ARCHIAL
St Andrews House, St Andrews Rd, Chesterton, Cambridge, CB4 1DL
T: +44 (0)1223 313008 F: +44 (0)1223 367039
www.archialgroup.com

Contractors must work only to figured dimensions which are to be checked on site
© INGENIUM ARCHIAL LIMITED. An Ingenium International Company