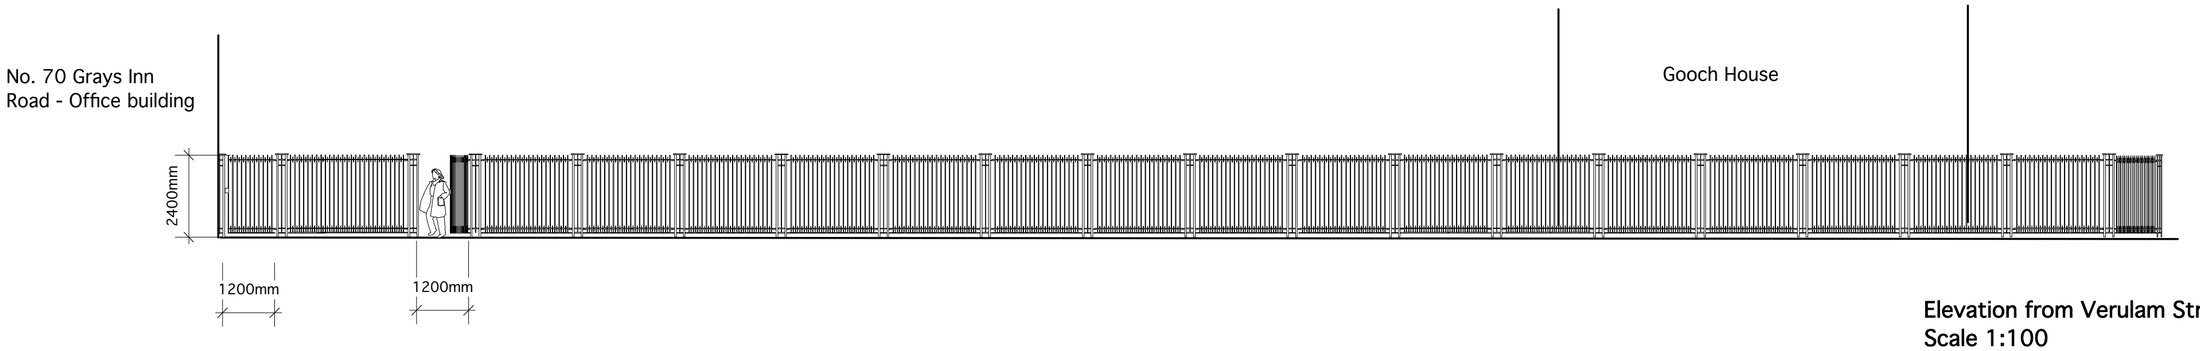

Single pedestrian gate for private access to office block / fire access

Single pedestrian gate access to Verulam Street from Gardens

Elevation from Verulam Street
Scale 1:100

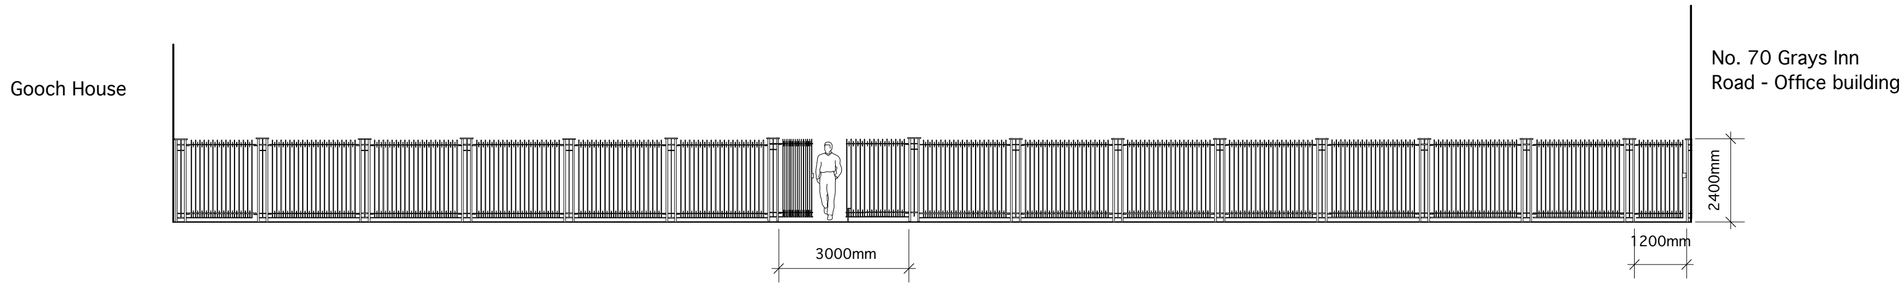

Double maintenance gate with lock and dead bolt. Single gate open for pedestrian access.

Single pedestrian gate for private access to office block / fire access

Elevation from Portpool Lane
Scale 1:100

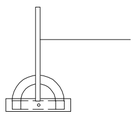

Plan view of Post
1:20

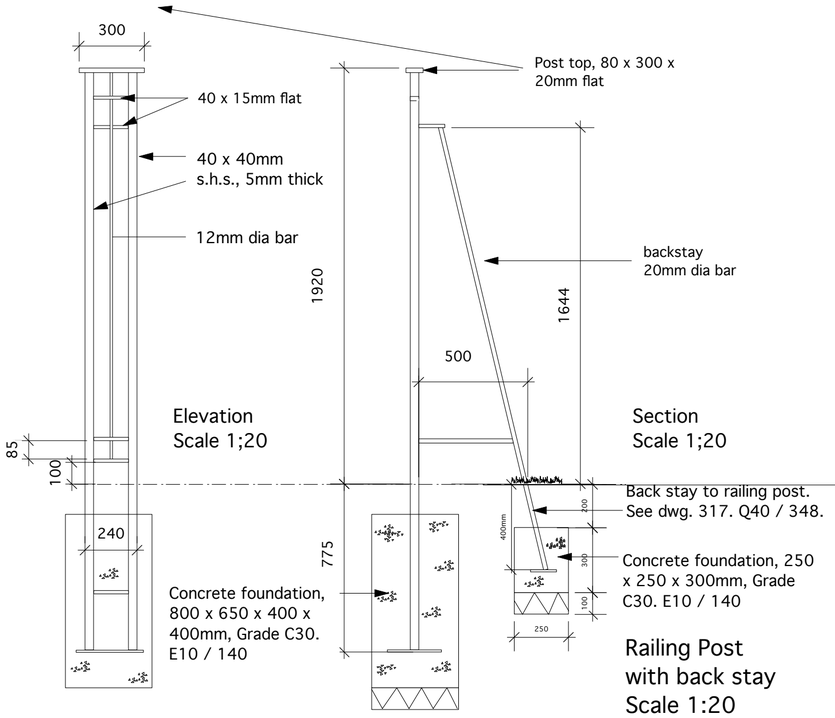

Elevation
Scale 1;20

Section
Scale 1;20

Railing Post
with back stay
Scale 1:20

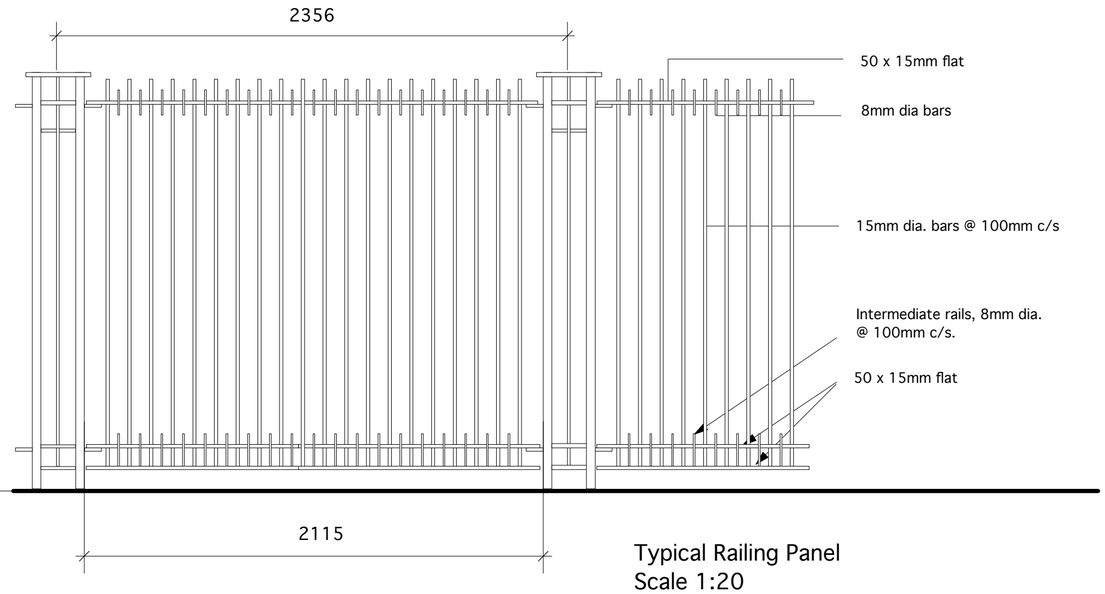

Typical Railing Panel
Scale 1:20

All steel elements to be hot dip galavanised to B.S.729, T.wash, 1 coat primer 1 coat under coat and 2 coats Gloss. - Colour Black

Gate to be fitted with spring closing self lubricating hinges and sliding latch. Gate stop to have rubber damper fitted.

PLANNING ISSUE

dally henderson LLP
Venture House
103 Arundel Street
Sheffield S1 2NT
Tel: 0114 270 0770
info@dallyhenderson.co.uk
www.dallyhenderson.co.uk

revision	date	details

Client London Borough of Camden
Project Bourne Estate
Dwg. title Railings to Bourne Estate Gardens
Scale 1:20/1:100 @ A2 **Date** Nov 2012 **Dwg. No.** 440-012