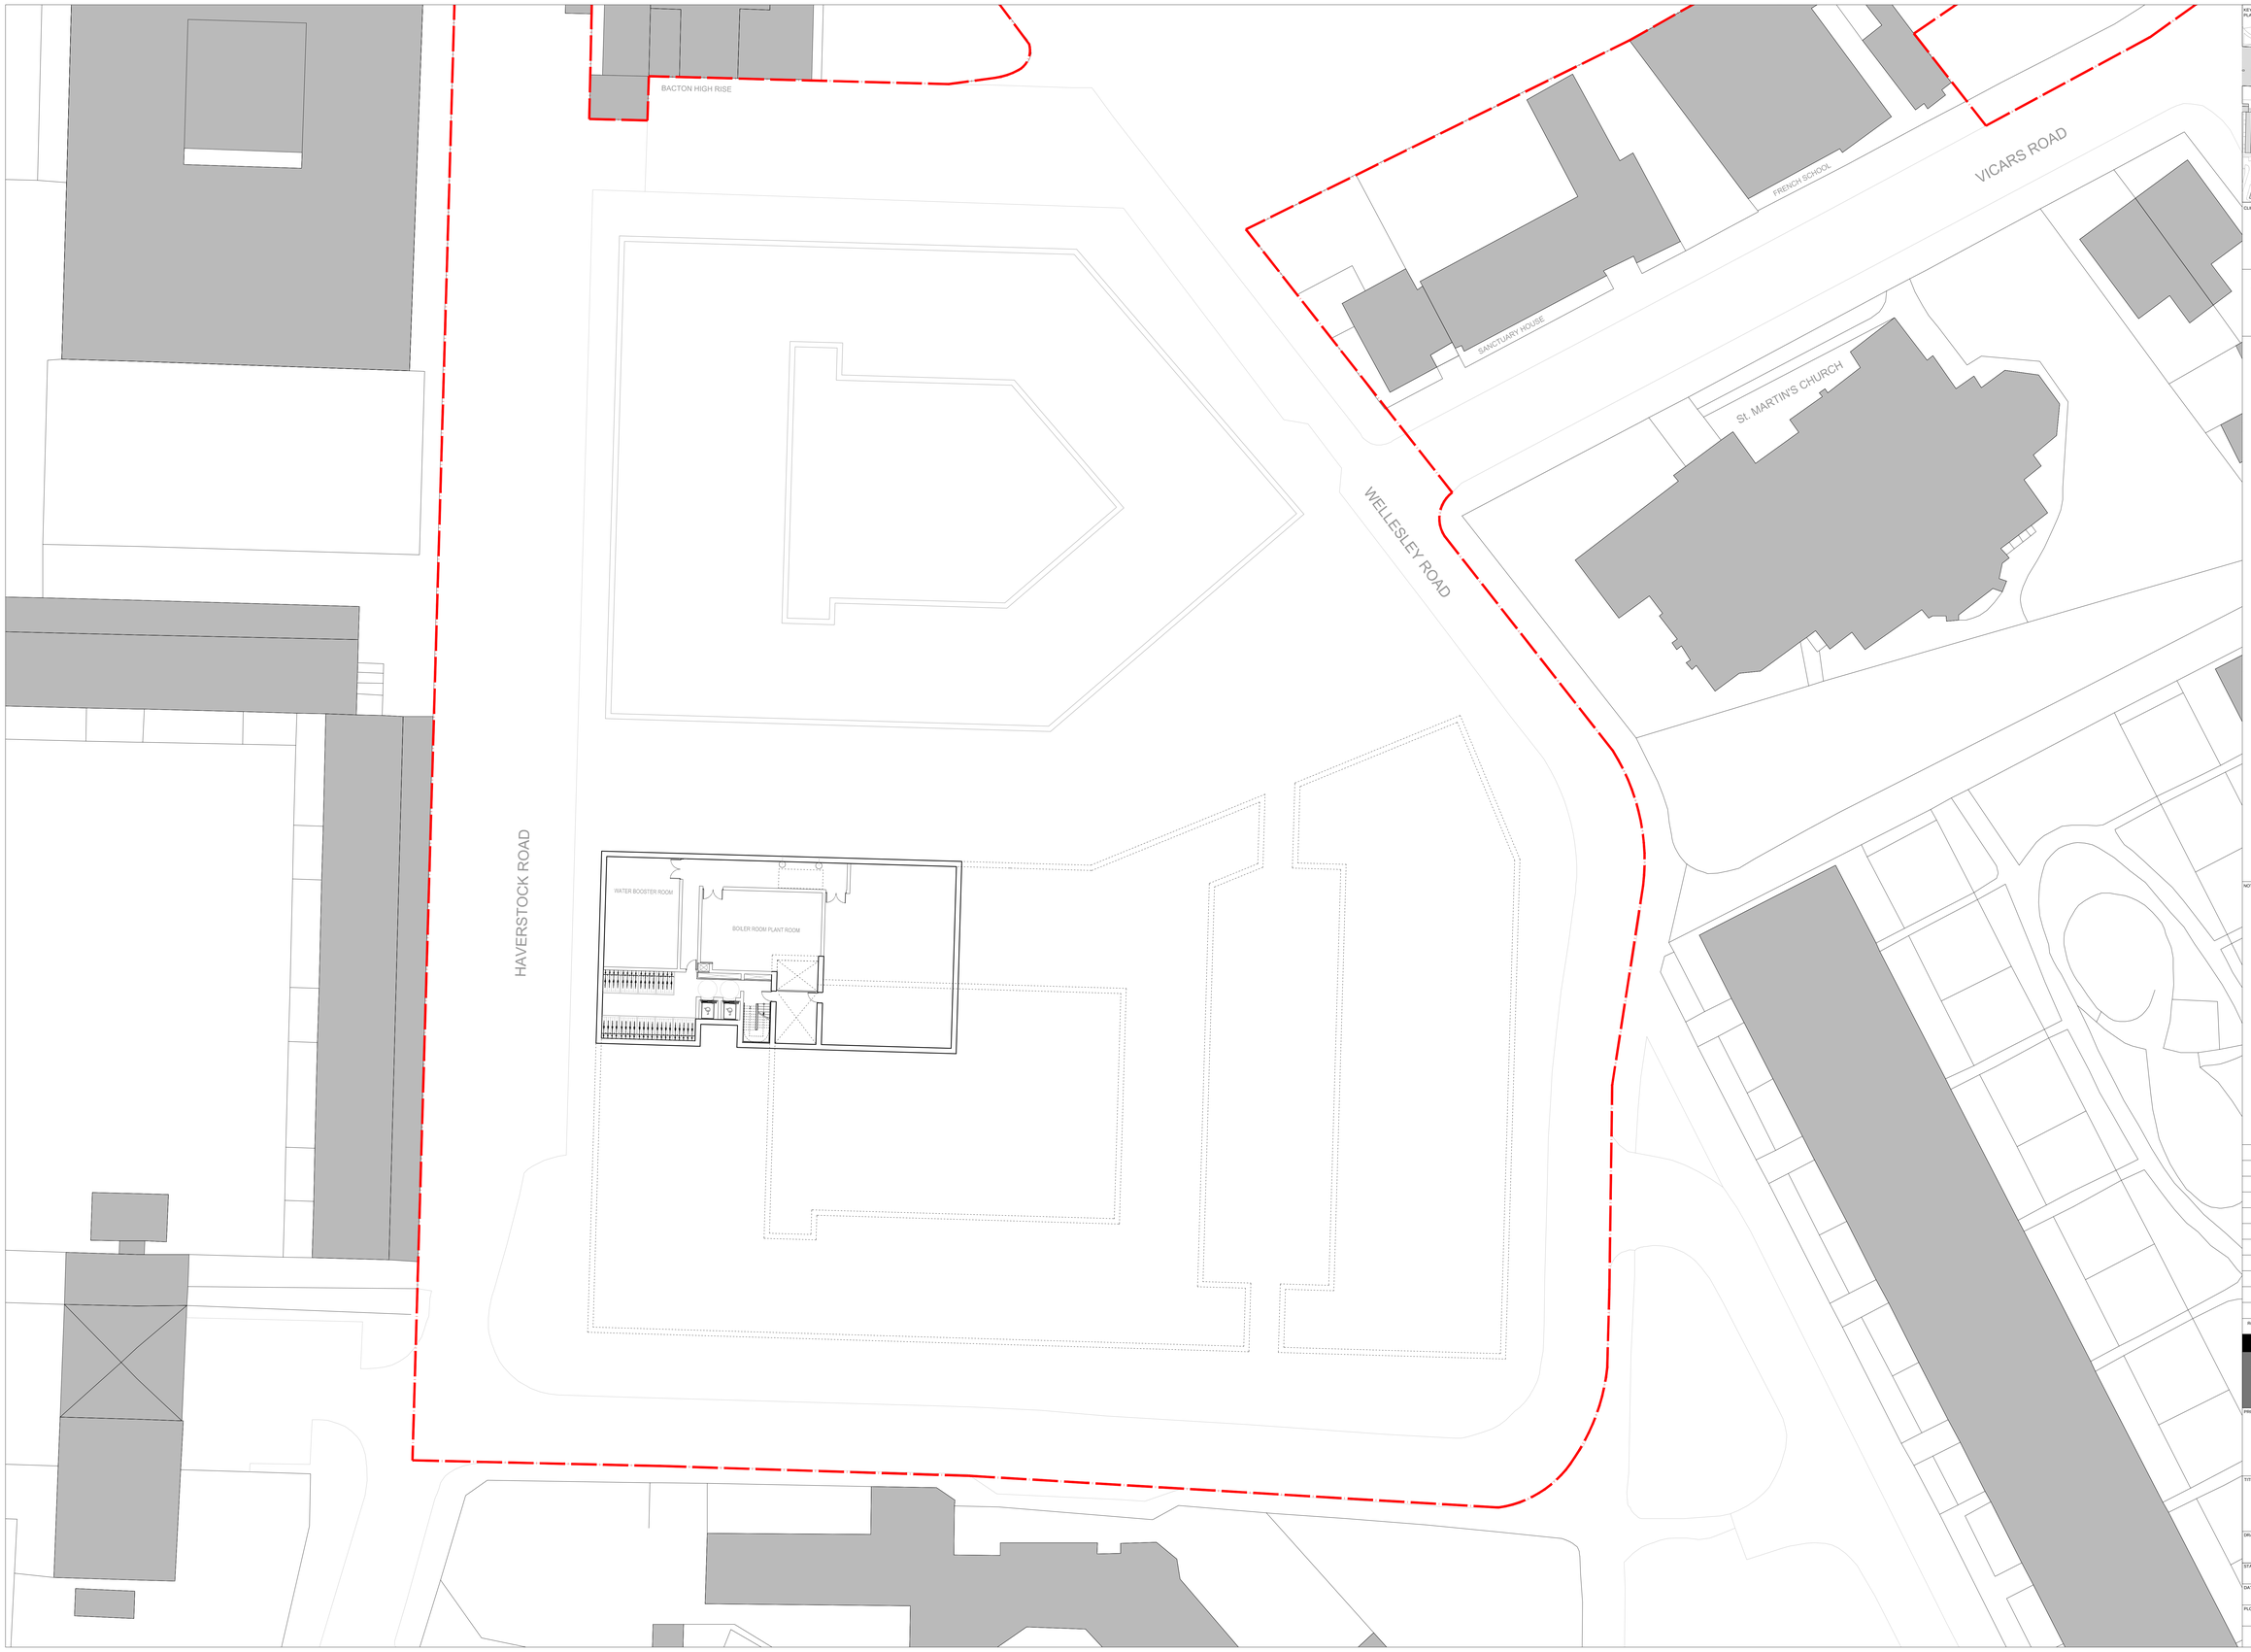

KEY PLAN

CLIENT

London Borough of Camden

Housing & Adult Social Care Department

THIS DRAWING IS BASED ON DIMENSIONAL SURVEY INFORMATION PROVIDED BY OTHERS. THE ARCHITECT CANNOT ACCEPT RESPONSIBILITY FOR THE ACCURACY OF THIS SURVEY INFORMATION.

ALL DIMENSIONS ARE SHOWN IN METRIC.

THIS DRAWING REMAINS THE COPYRIGHT OF **KARAKUSEVIC CARSON ARCHITECTS**

ALL INTERNAL LAYOUTS ARE FOR ILLUSTRATIVE PURPOSES ONLY

KEY

UNIT LABEL

Example

A_00_03 — BLOCK_CORE_LEVEL
2BAP — UNIT SIZE
M4(3) — UNIT TYPE
GR — TENURE

UNIT SIZE

M 4(3)*	Maisonette
H 4(3)*	House
4(3)*	Apartment

UNIT TYPE

M4(3)	Wheelchair Accessible Unit
M4(3)A(O)	Adaptable Wheelchair Accessible Unit

TENURE

GR	Social Rented
MS	Market Sale
IS	Intermediate Sale

HATCH REFERENCES

- GREEN ROOF
- GROUND FLOOR (UNCOVERED) TERRACE
- RECESSED BALCONY/TERRACE, UPPER FLOOR/ROOF TERRACE
- STANDING SEAM ROOF
- ACCESS HATCH
- APPLICATION SITE BOUNDARY

NOTES

Rev	Reason for issue	Date

karakusevic carson architects

The Gymnasium
56 Kingsway Place, Sans Walk
London EC1R 0LU
Tel: +44 207 566 6300
Fax: +44 207 566 7181
Email: mail@karakusevic-carson.com

PROJECT

Bacton Low Rise Redevelopment
London Borough of Camden
London

TITLE

BLR SITE
PROPOSED BASEMENT PLAN

DRAWING NUMBER	REVISION
202_A_P_BLR_100_B01	00

STATUS: PLANNING APPLICATION

DATE	DRAWN BY	SCALE
23/11/12	WL	1/200 @ A0
PLOT DATE	CHECKED BY	PROJECT NUMBER
23/11/12	SM	202