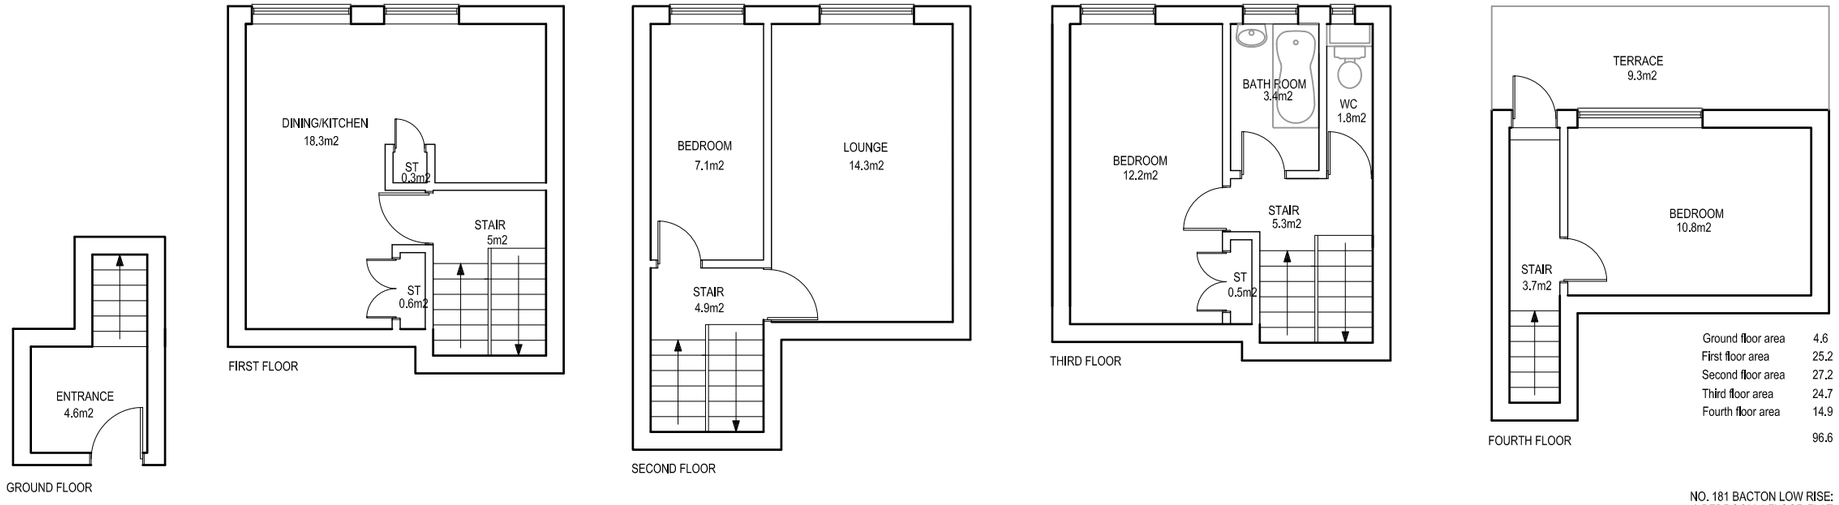

Ground floor area	4.6
First floor area	25.2
Second floor area	27.2
Third floor area	24.7
Fourth floor area	14.9
	96.6

NO. 181 BACTON LOW RISE:
3 BEDROOM 4 FLOOR FLAT

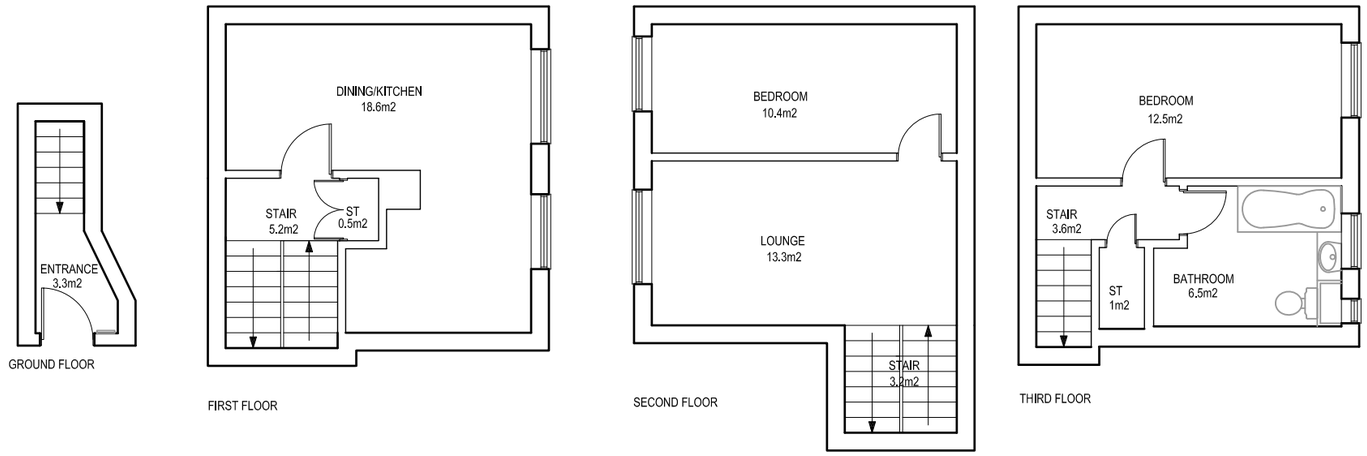

Ground floor area	3.3
First floor area	25.5
Second floor area	27.6
Third floor area	24.8
	81.2

NO. 161 BACTON LOW RISE:
2 BEDROOM 3 FLOOR UPSIDE DOWN FLAT

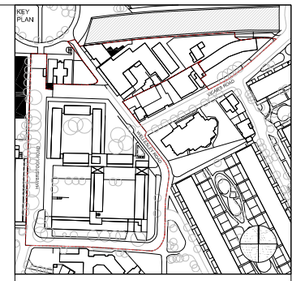

CLIENT

London Borough of Camden

Housing & Adult Social Care Department

THIS DRAWING IS BASED ON DIMENSIONAL SURVEY INFORMATION PROVIDED BY OTHERS. THE ARCHITECT CANNOT ACCEPT RESPONSIBILITY FOR THE ACCURACY OF THIS SURVEY INFORMATION.

ALL DIMENSIONS ARE SHOWN IN METRIC.

THIS DRAWING REMAINS THE COPYRIGHT OF **KARAKUSEVIC CARSON ARCHITECTS**

NOTES

Rev	Reason for Issue	Date

karakusevic carson architects
The Gymnasium
56 Kingsway Place, Sans Walk
London EC1R 0LU
Tel: +44 207 566 6300
Fax: +44 207 566 7381
Email: mail@karakusevic-carson.com

PROJECT

Bacton Low Rise Redevelopment
London Borough of Camden
London

TITLE

BLR SITE
EXISTING GENERIC FLAT PLANS
& ASSOCIATED AREAS

DRAWING NUMBER	REVISION
202_A_P_010_00	00

STATUS

PLANNING APPLICATION

DATE	DRAWN BY	SCALE
23/11/12	CH	1/100 @ A3
PLOT DATE	CHECKED BY	PROJECT NUMBER
23/11/12	SM	202