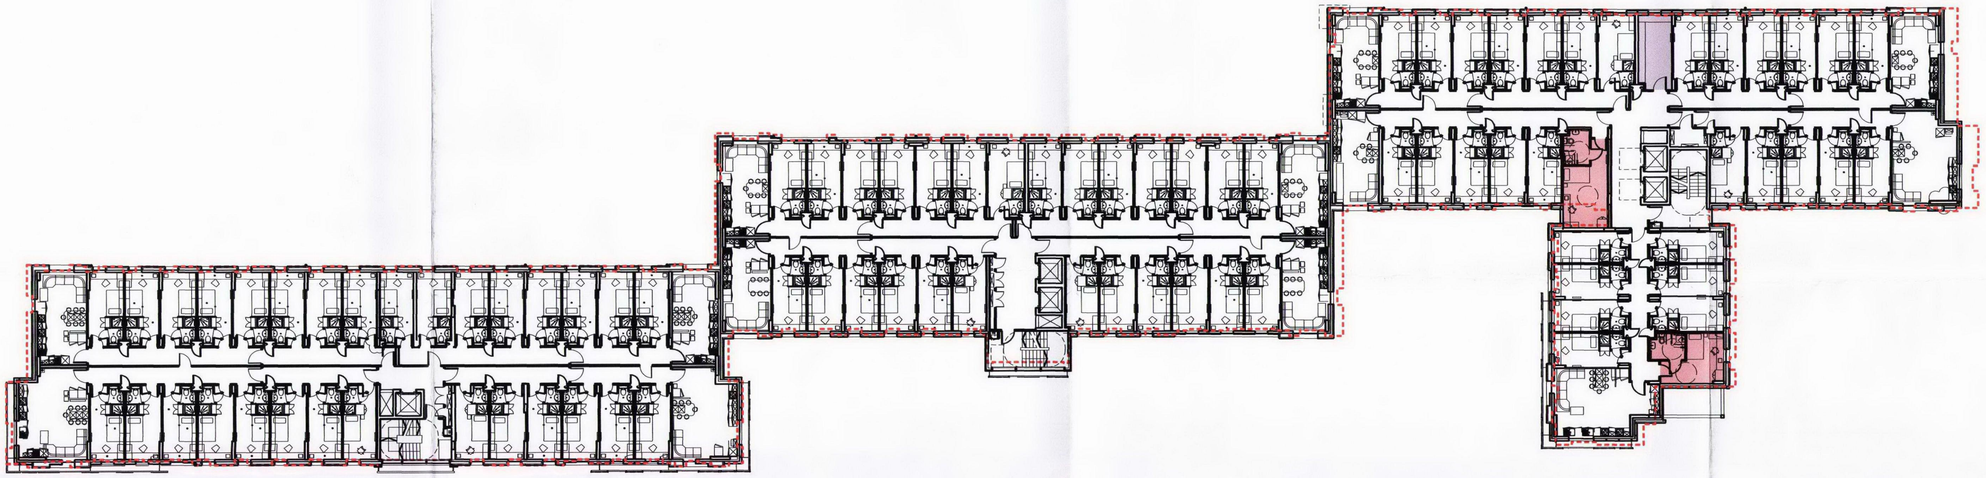

Denotes outline of GEA of consented scheme

Drawing for illustration only

Rev	Date	Version Description	Drn	Chk
/	02-11-12	First Issue	ST	SH

SAFETY, HEALTH AND ENVIRONMENTAL INFORMATION

In addition to the hazards/risks normally associated with the types of work detailed on this drawing, refer to Designers Risk Assessment, note the following :

It is assumed that all works will be carried out by a competent contractor working, where appropriate, to an approved method statement

Use Dimensions - DO NOT SCALE

Contractors Must Verify All Dimensions On Site Before Starting Work

This Drawing Is Copyright

Client Logo

d m w r
Architects

DMWR Architects LLP
Southbank House
Black Prince Road
London SE1 7SJ

t 020 7928 0456
e mail@dmwr.co.uk
www.dmwr.co.uk

Client
Unite Group

Project Name
Travis Perkins
11-13 St Pancras Way, London, NW1

Drawing Title
Fourth Floor Level with
Overlay of Planning Approved Scheme
Showing achived Amenity Space

Drawing Status
Planning Submission

North

Drawing Details
$FILE$
$DATE$

DMWR Job No.
2893

Drawn By	Drawn Date	Checked By	Scale @ A1
AS	Nov 2012	JA	1:200

Drawing Number
DMWR/A1/PL-SKT 67

Revision
/