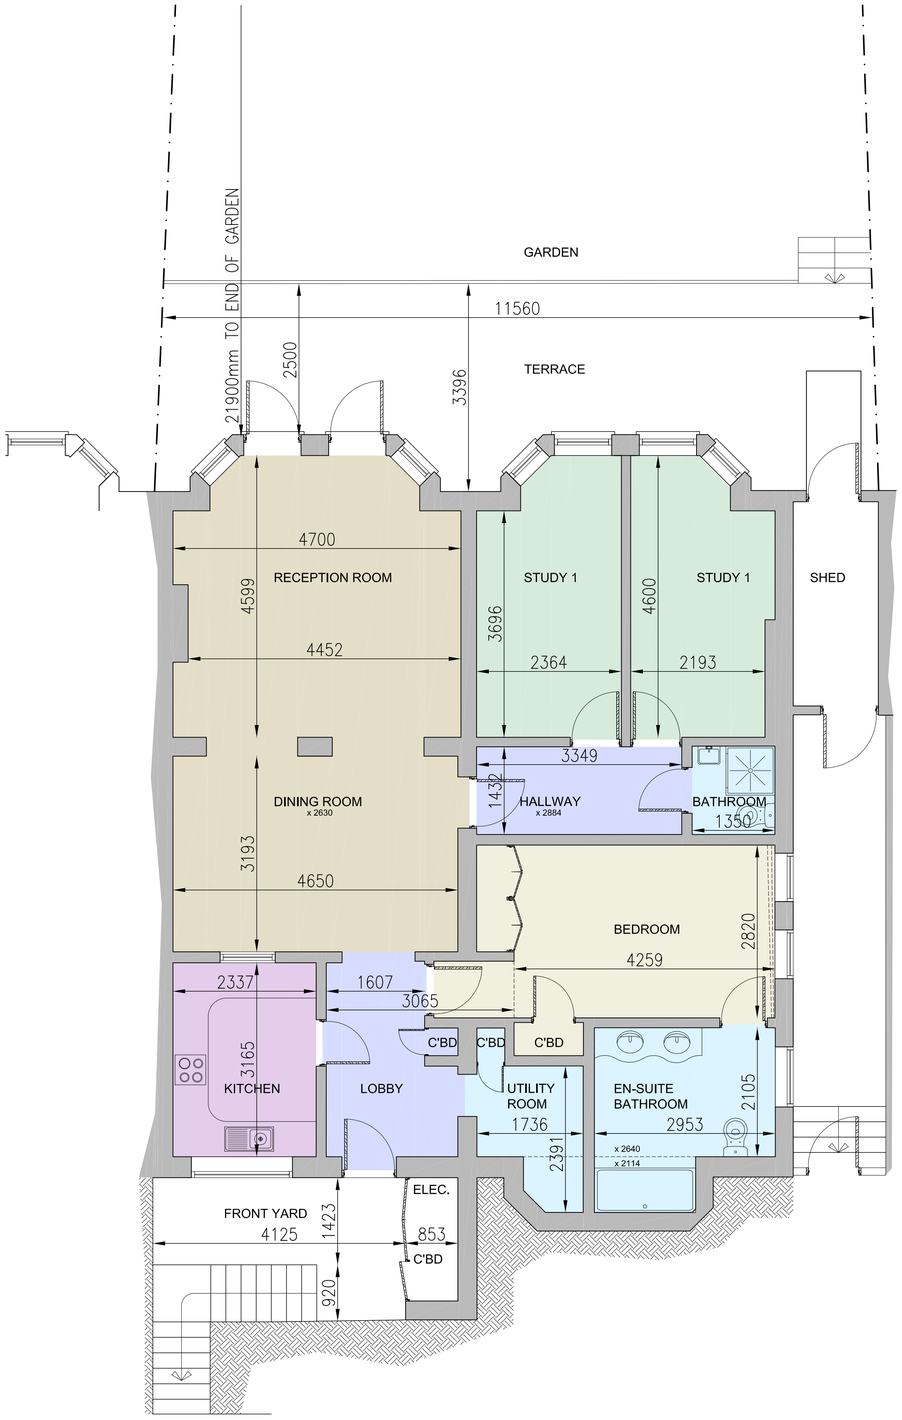

LOWER GROUND FLOOR PLAN AS EXISTING

105.06m² / 1130.80sqft

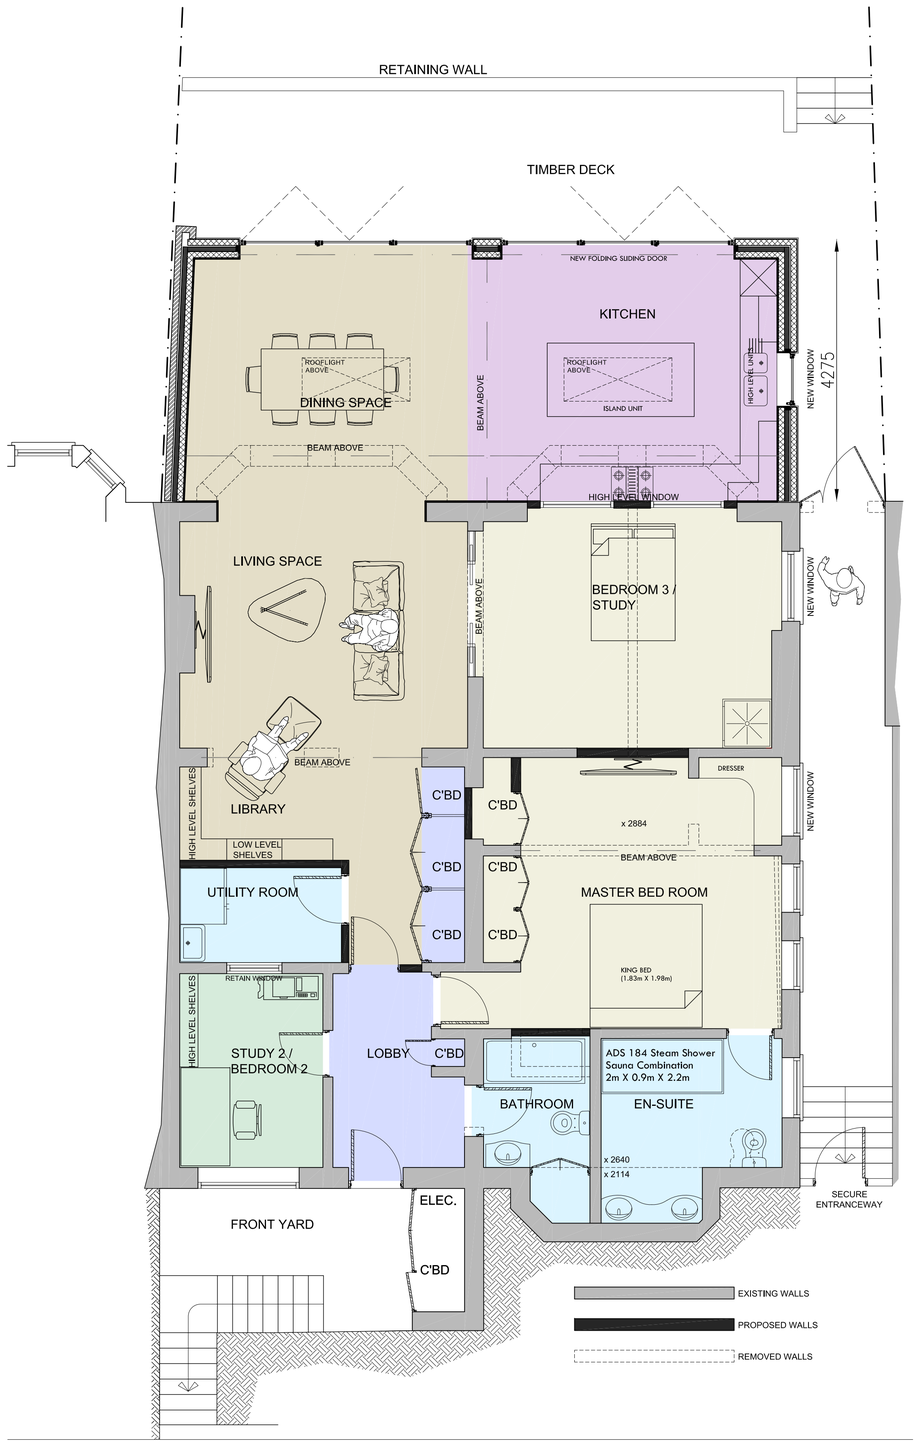

LOWER GROUND FLOOR PLAN AS PROPOSED

EXTENSION 31.40m² / 338.00sqft

0 1 2 3 4 5 10

site/project: 2A CHESTERFORD GARDENS, HAMPSTEAD, NW3

drawing title: LOWER GROUND FLOOR PLAN AS EXISTING & PROPOSED 4

client: CHARLES GARNSWORTHY

status: PLANNING

drawing number: 7045 03 revision: B

scale: 1:50@A1 date: OCT 2012

revisions:

no.	note	date
A.	INCLUSION H/L WINDOW & SLIDING DR	22/10/12
B.	EXTENSION EXTENDED TO FULL WIDTH	16/11/12

Use figured dimensions only. All levels and dimensions to be checked on site. This drawing is to be read in conjunction with all other relevant drawings and specifications.

© Myint Construction Limited. All rights reserved.

MYINT.

314 Regents Park Road
Finchley, London
N3 2JX

T: 020 3582 7441
F: 020 8371 8494
E: info@myintconstruction.com

W: www.myintconstruction.com