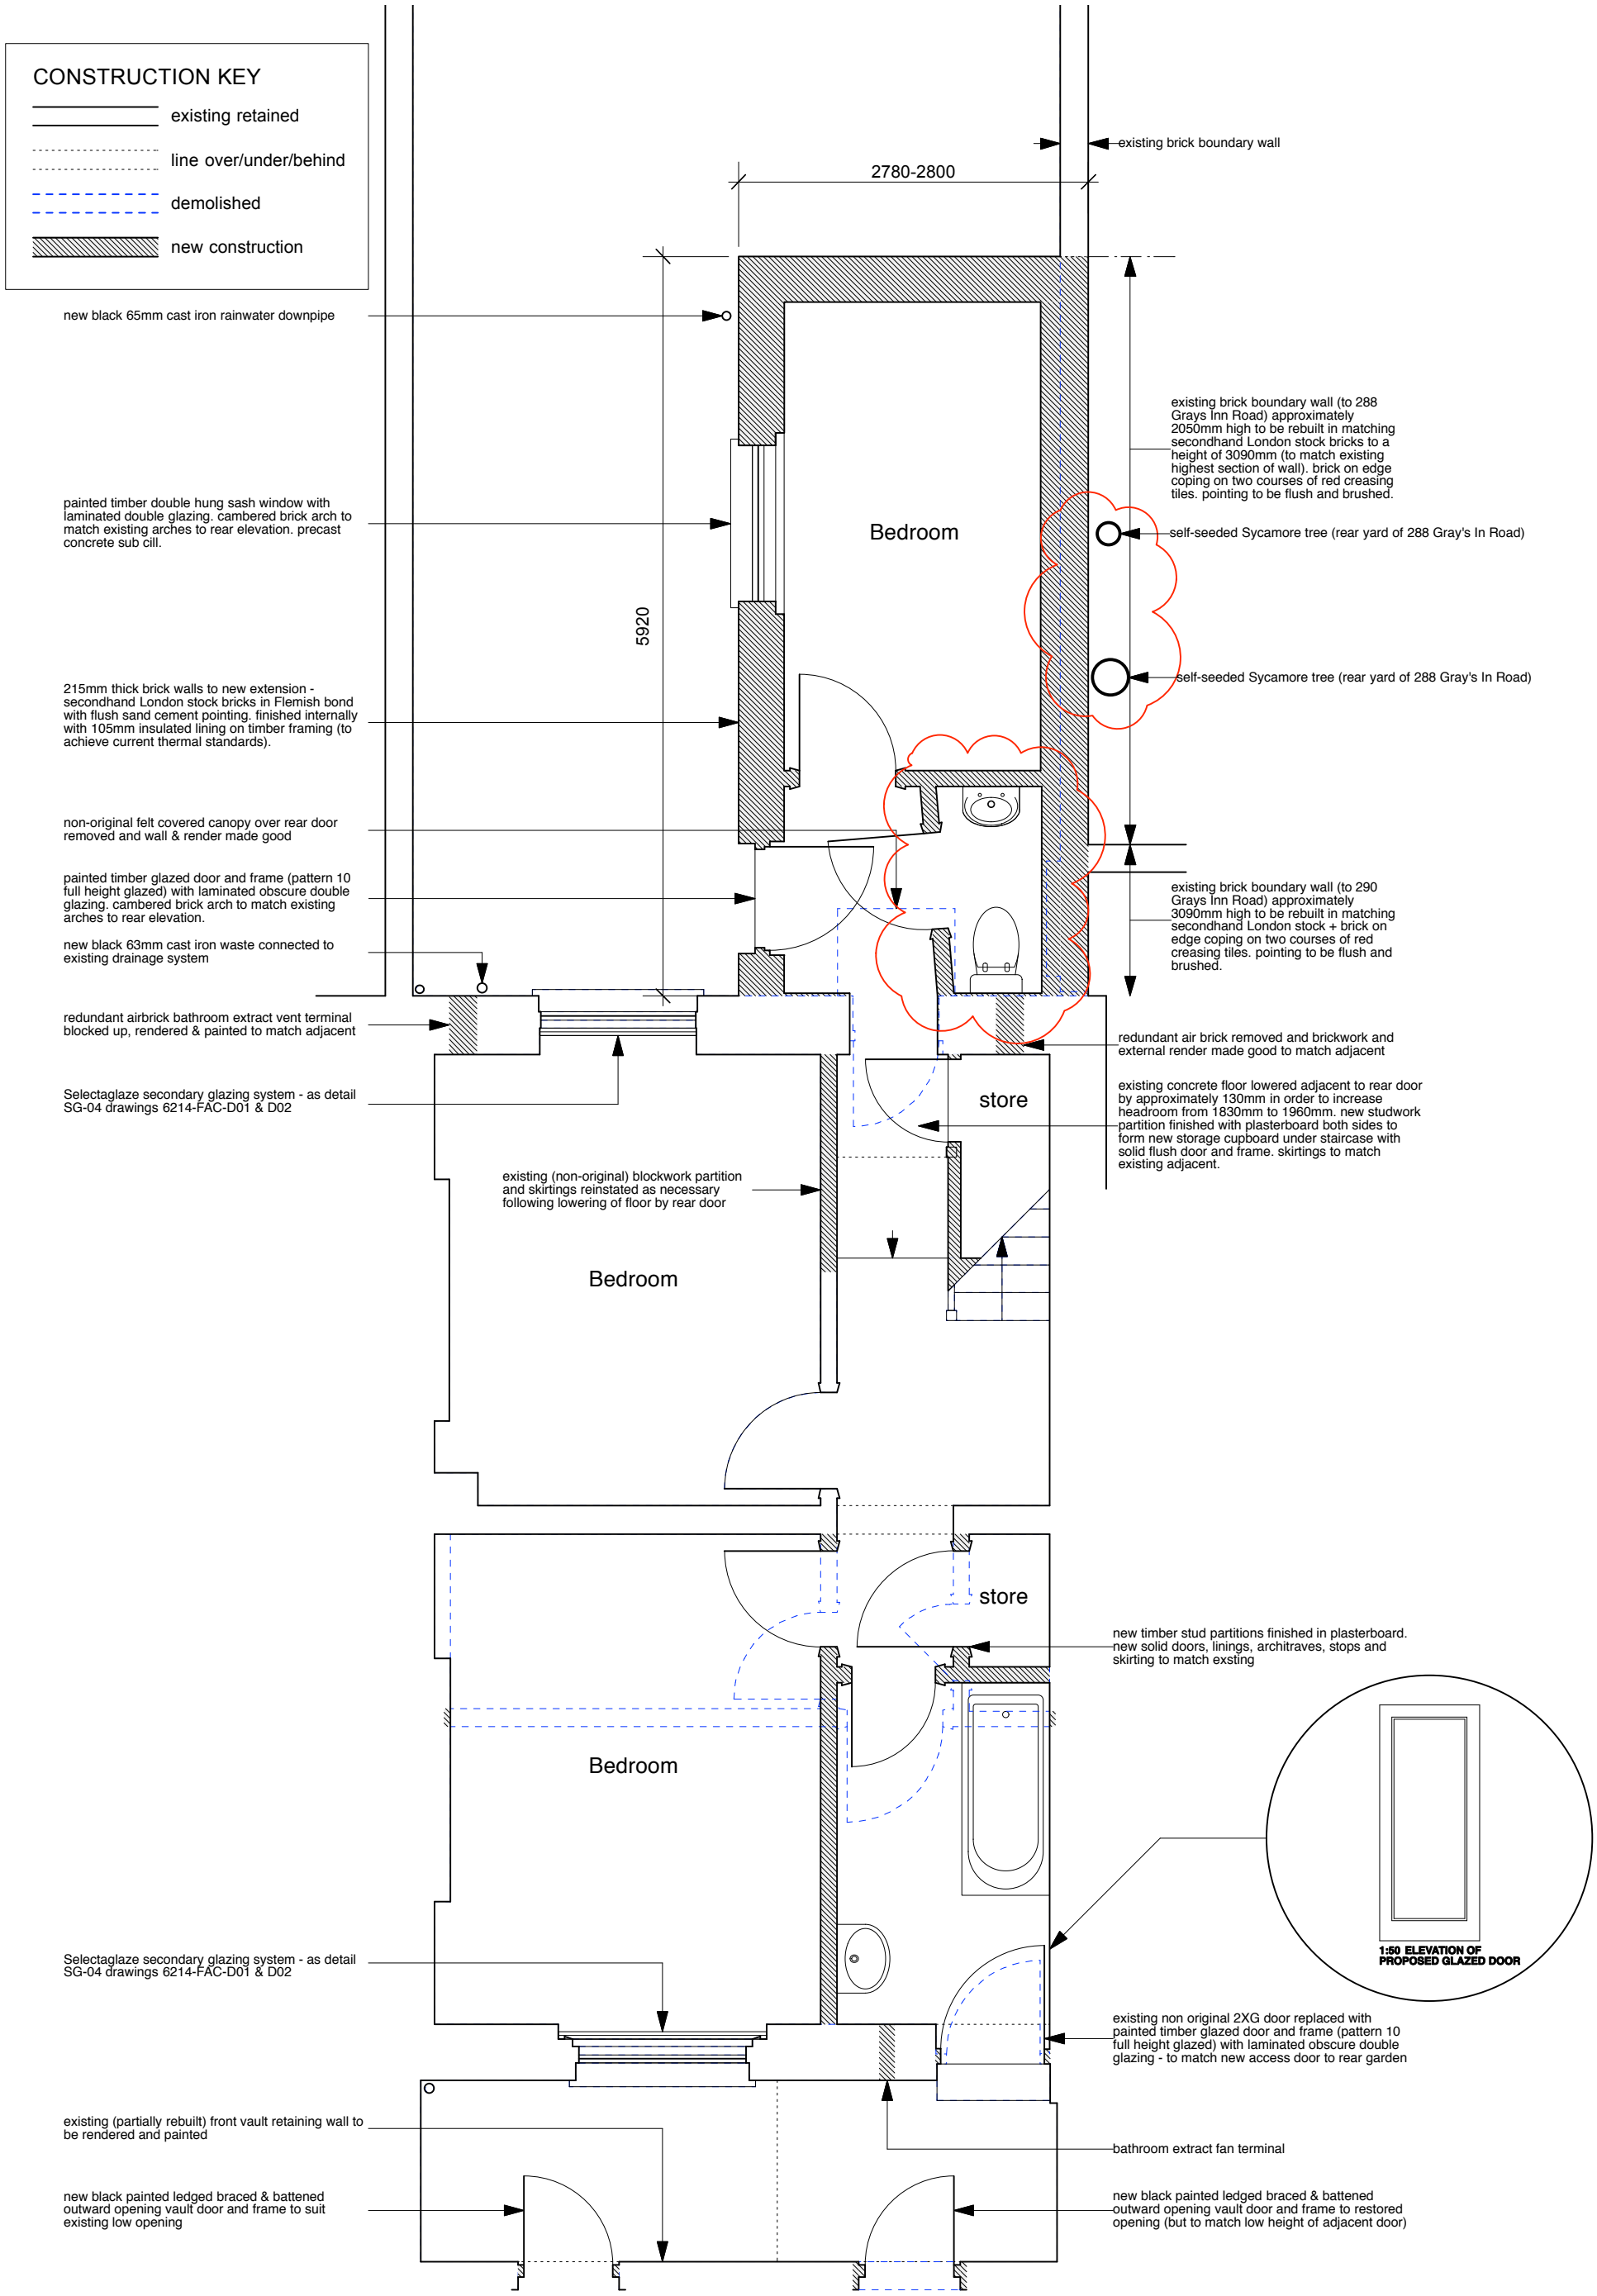

REV D (21/11/12) - cloakroom layout reversed and trees to adjoining garden added

project5 ARCHITECTURE

PROJECT 5
ARCHITECTURE LLP
8 Waterson Street
London E2 8HL

T: +44 (0)20 7739 9131
F: +44 (0)20 7739 3687
E: info@p5a.co.uk

job title	scale	drawn	drawing no.
49 FREDERICK STREET, LONDON WC1X 0NB	1:50 @ A3	PS	6214-FS49-P01D
drawing	date	checked	
BASEMENT PLAN - PROPOSED	JULY 2012	XX	