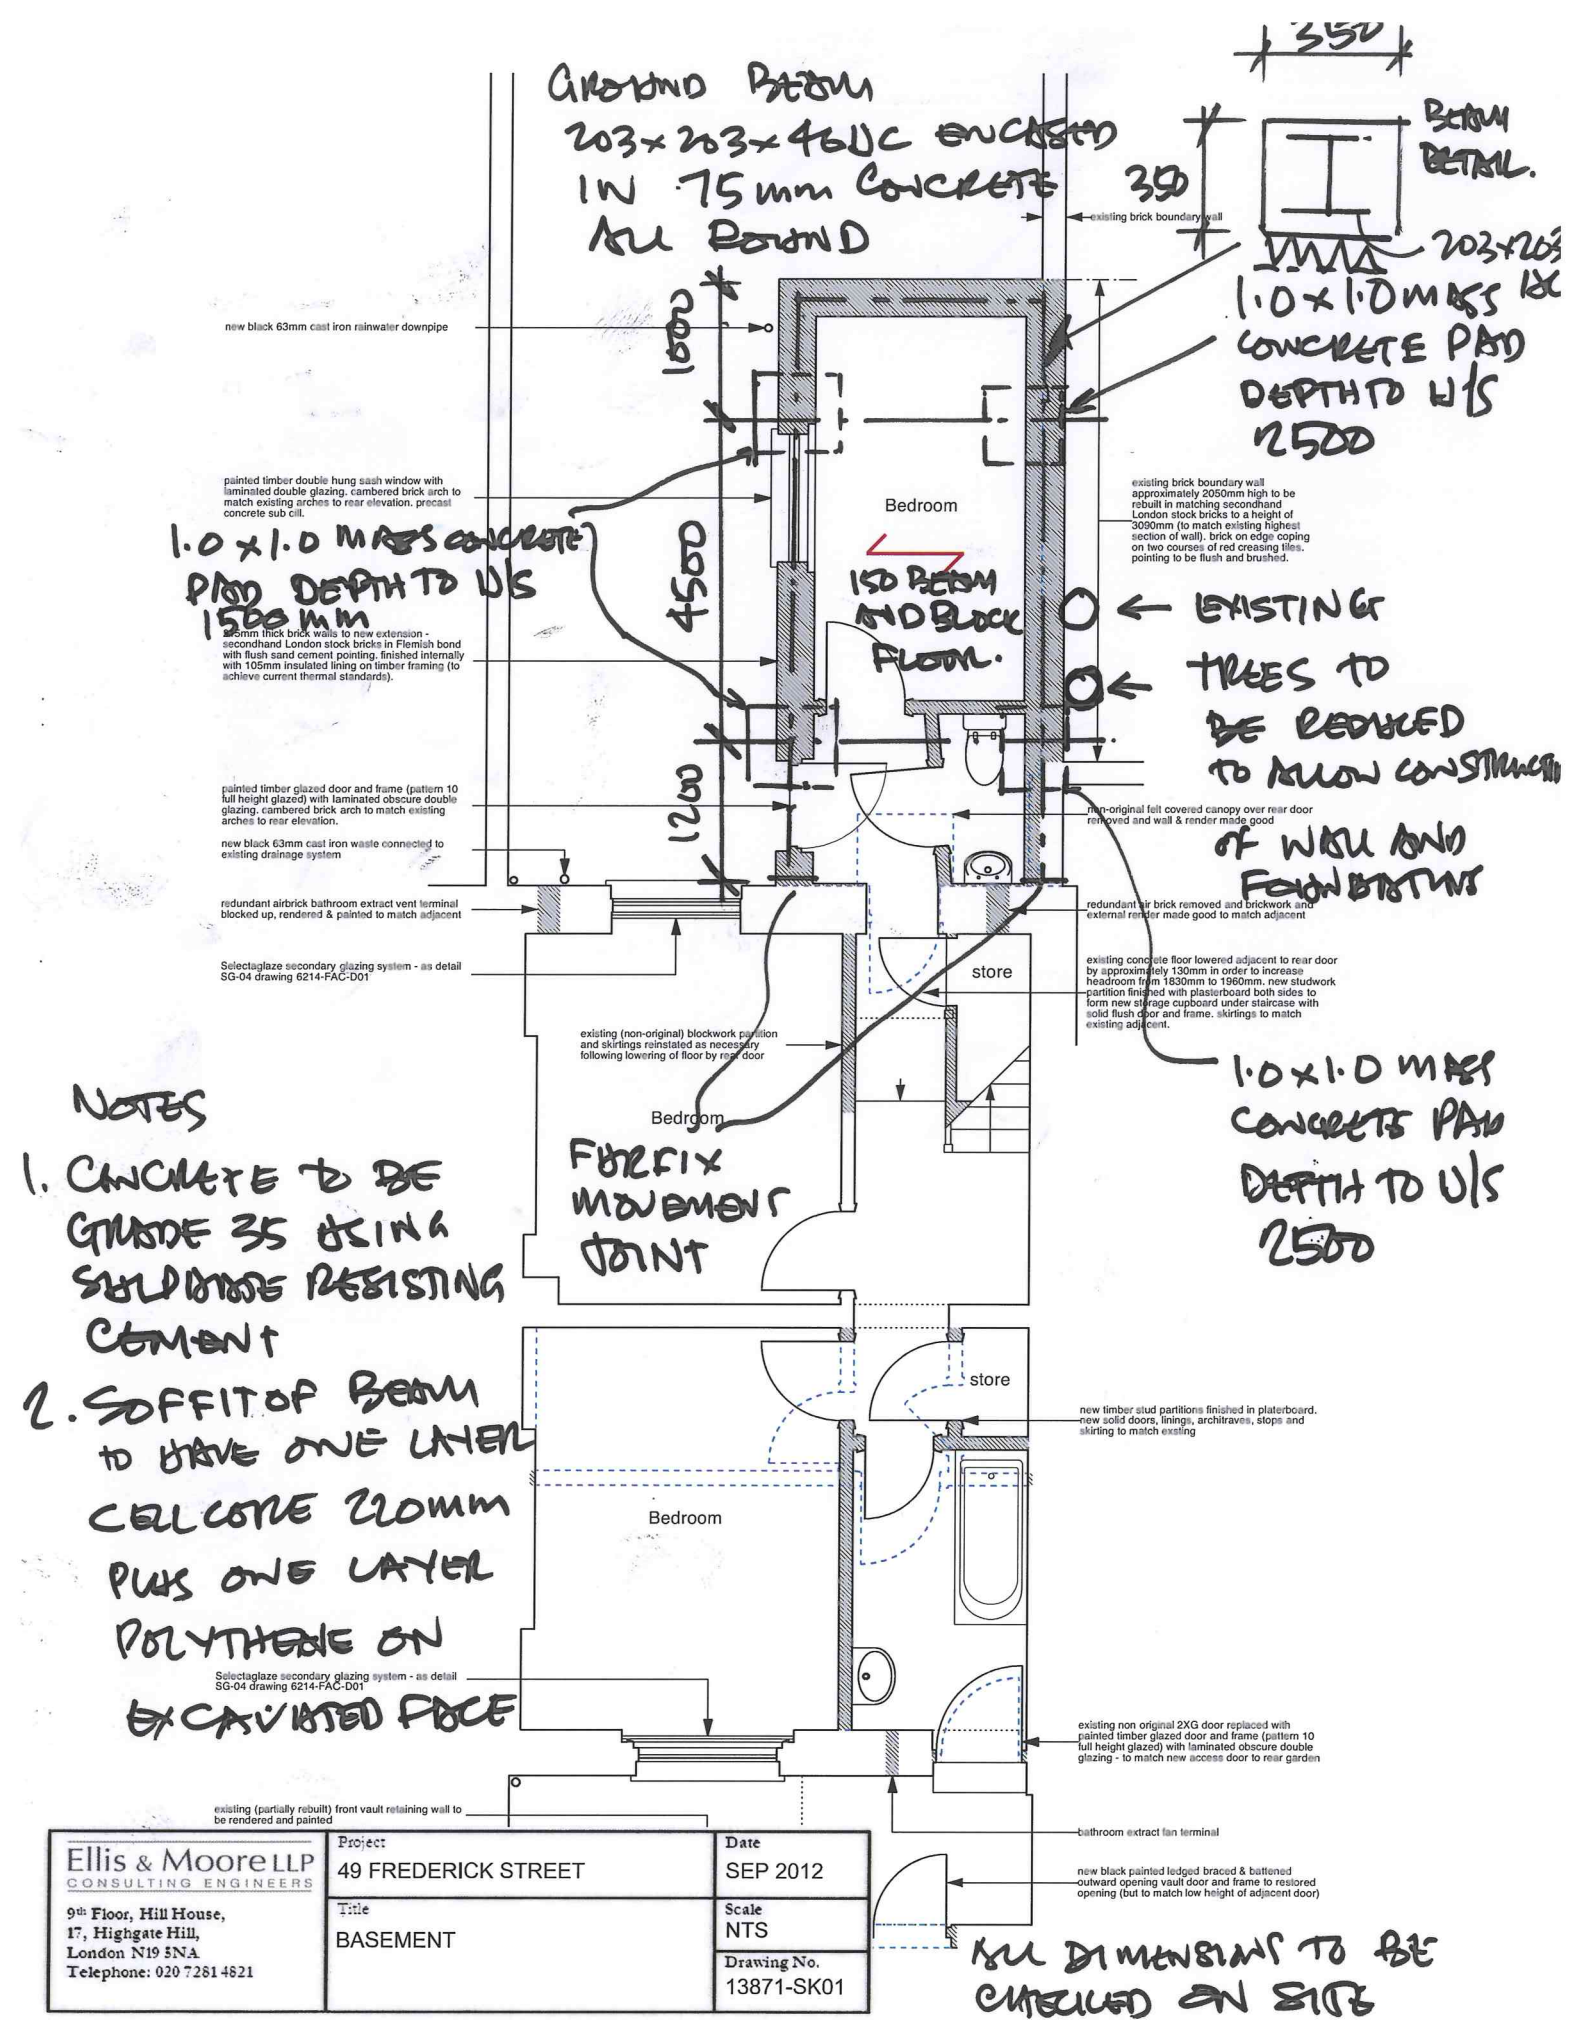

Ellis & Moore LLP CONSULTING ENGINEERS 9th Floor, Hill House, 17, Highgate Hill, London N19 5NA Telephone: 020 7281 4821	Project 49 FREDERICK STREET	Date SEP 2012	
	Title BASEMENT	Scale NTS	
		Drawing No. 13871-SK01	

project5 ARCHITECTURE PROJECT 5 ARCHITECTURE LLP 8 Waterson Street London E2 8HL T: +44 (0)20 7739 9131 F: +44 (0)20 7739 3687 E: info@p5a.co.uk	job title 49 FREDERICK STREET, LONDON WC1X 0NB	scale 1:50 @ A3	drawn PS	drawing no. 6214-FS49-P01A	
	drawing BASEMENT PLAN - PROPOSED	date JULY 2012	checked XX		