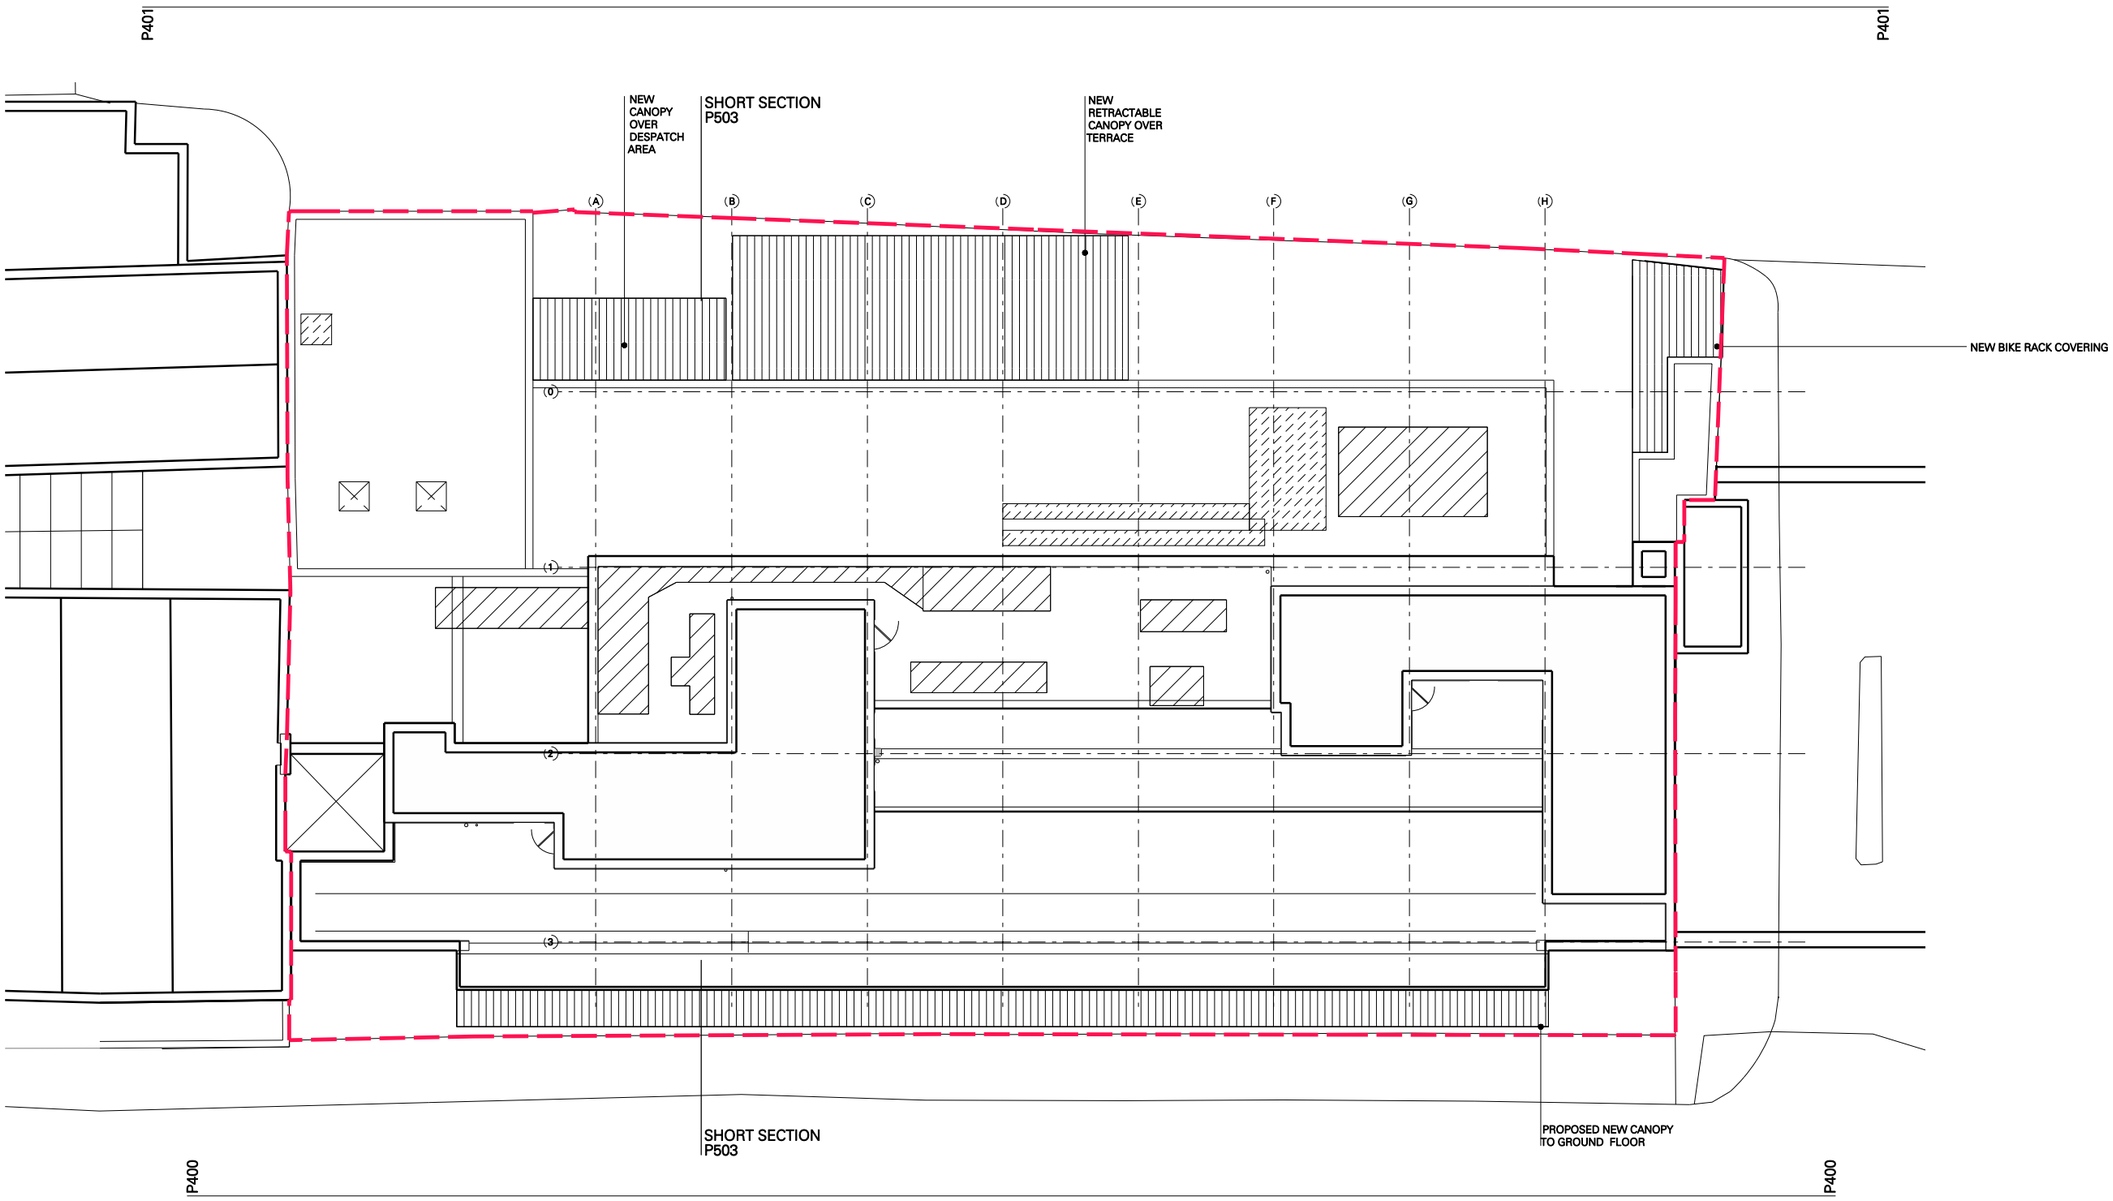

0 1 2 4 10m

REV.	DATE	DESCRIPTION
-	19.11.2012	PLANNING

REV.	DATE	DESCRIPTION

NOTES:

1. ALL DIMENSIONS IN MM
2. THIS DRAWING IS TO BE READ IN CONJUNCTIONWITH ALL RELEVANT CONTRACT DRAWINGS
3. THIS DRAWING IS TO BE READ IN CONJUNCTIONWITH ALL ENGINEER'S DRAWINGS
4. DO NOT SCALE FROM THIS DRAWING
5. REPORT ANY ERRORS, CONTRADICTIONS AND OMISSIONS TO THE ARCHITECT AS SOON AS POSSIBLE

KEY:

EXISTING PLANT LOCATION

PROPOSED NEW PLANT LOCATION

NEW ROOFS BELOW

SITE OUTLINE

BEN ADAMS ARCHITECTS

Third Floor
99 Southwark Street
London
SE1 0JZ

020 7633 0000 T
020 7633 0083 F
www.benadamsarchitects.co.uk
info@benadamsarchitects.co.uk

JOB NO:	12-008
SCALE:	1:200 @ A3 1:100 @ A1
STATUS:	PLANNING

DRAWING NAME: PROPOSED ROOF PLAN

PROJECT NAME: BFI

DRAWING NO: P206/-