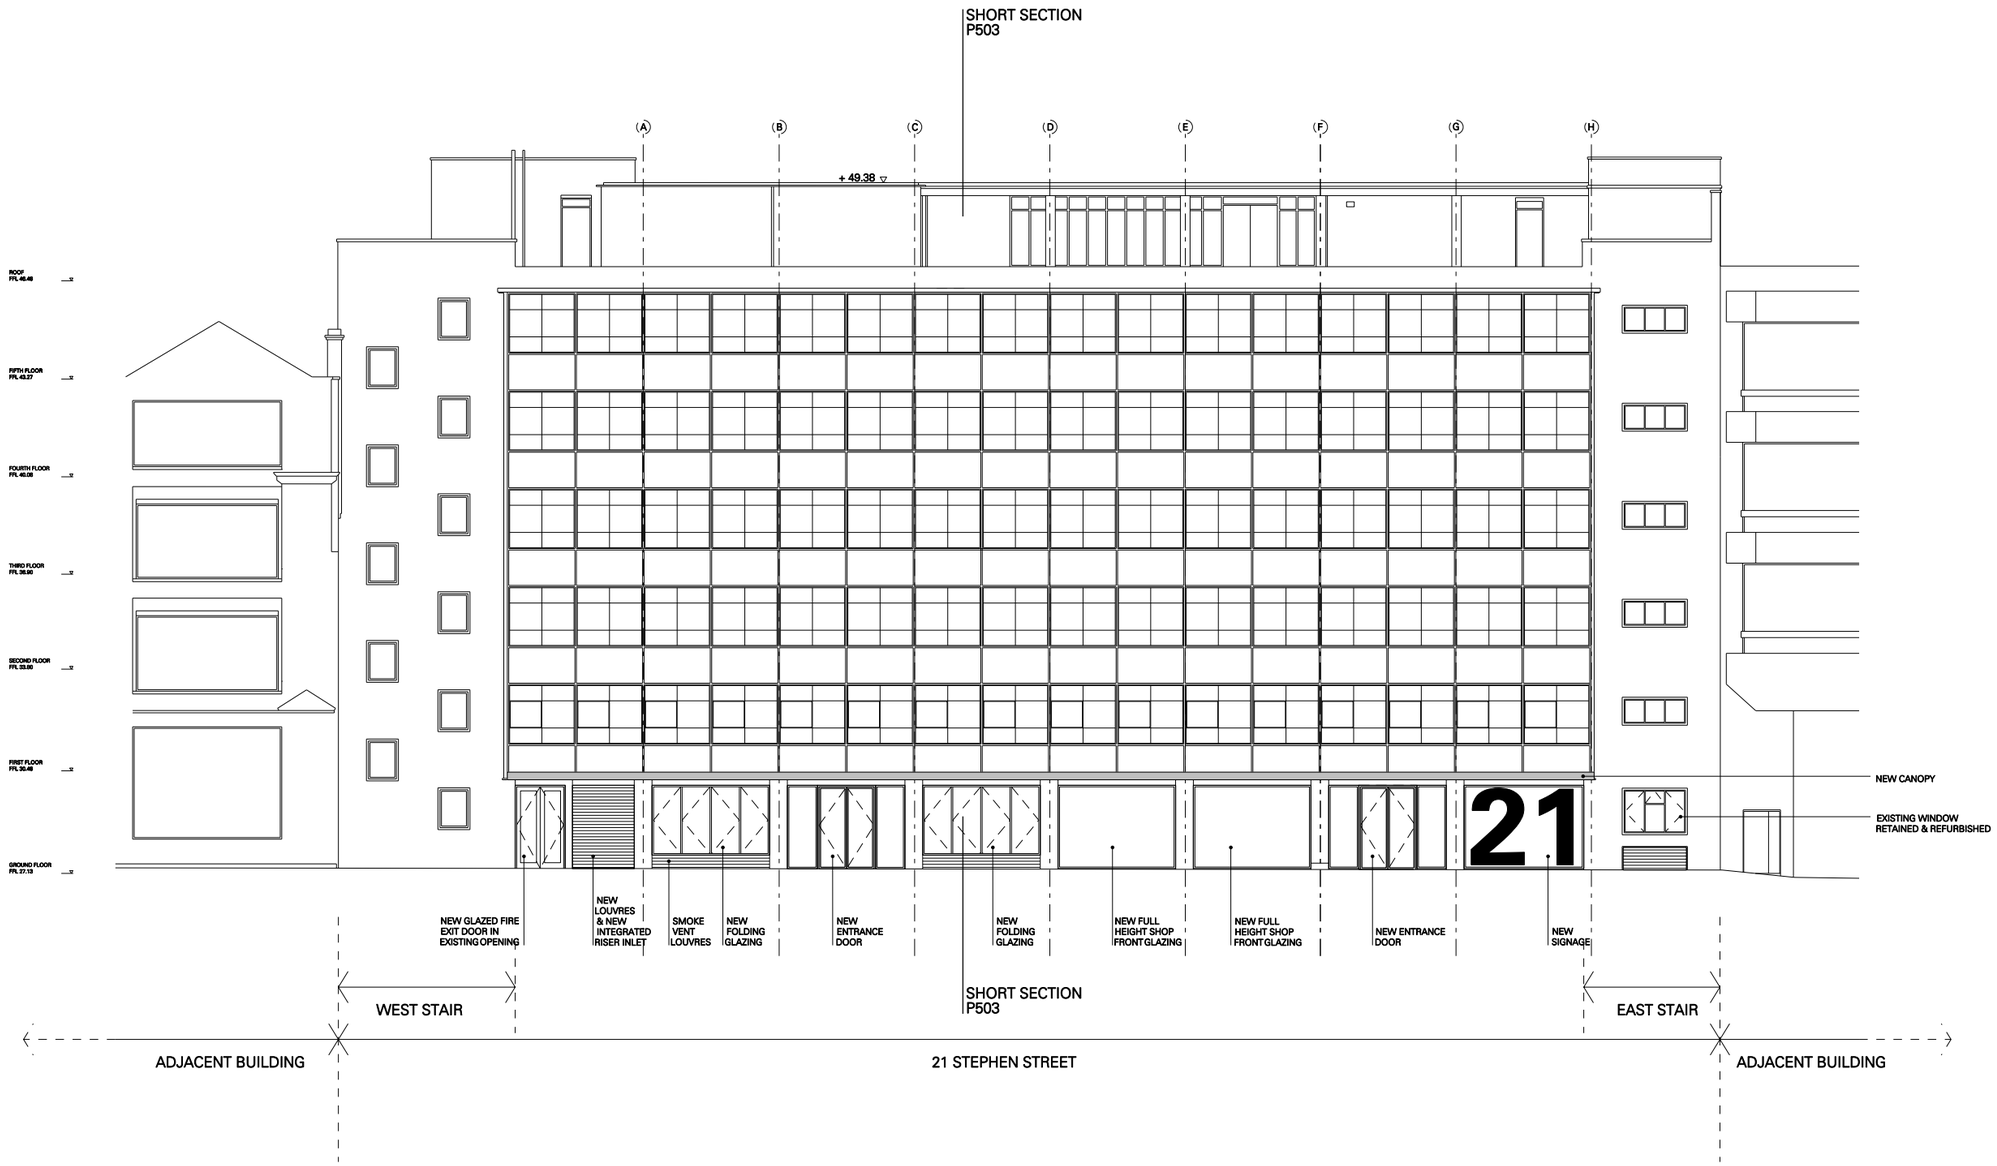

0 1 2 4 10m

REV.	DATE	DESCRIPTION	REV.	DATE	DESCRIPTION
-	19.11.2012	PLANNING			

NOTES:

1. ALL DIMENSIONS IN MM
2. THIS DRAWING IS TO BE READ IN CONJUNCTION WITH ALL RELEVANT CONTRACT DRAWINGS
3. THIS DRAWING IS TO BE READ IN CONJUNCTION WITH ALL ENGINEER'S DRAWINGS
4. DO NOT SCALE FROM THIS DRAWING
5. REPORT ANY ERRORS, CONTRADICTIONS AND OMISSIONS TO THE ARCHITECT AS SOON AS POSSIBLE

KEY:

BEN ADAMS ARCHITECTS

Third Floor
99 Southwark Street
London
SE1 0JE

020 7633 0000 T
020 7633 0093 F
www.benadamsarchitects.co.uk
info@benadamsarchitects.co.uk

JOB NO:	12-009
SCALE:	1:200 @ A3 1:100 @ A1
STATUS:	PLANNING

DRAWING NAME: PROPOSED STEPHEN STREET ELEVATION

PROJECT NAME: BFI

DRAWING NO: P400/-