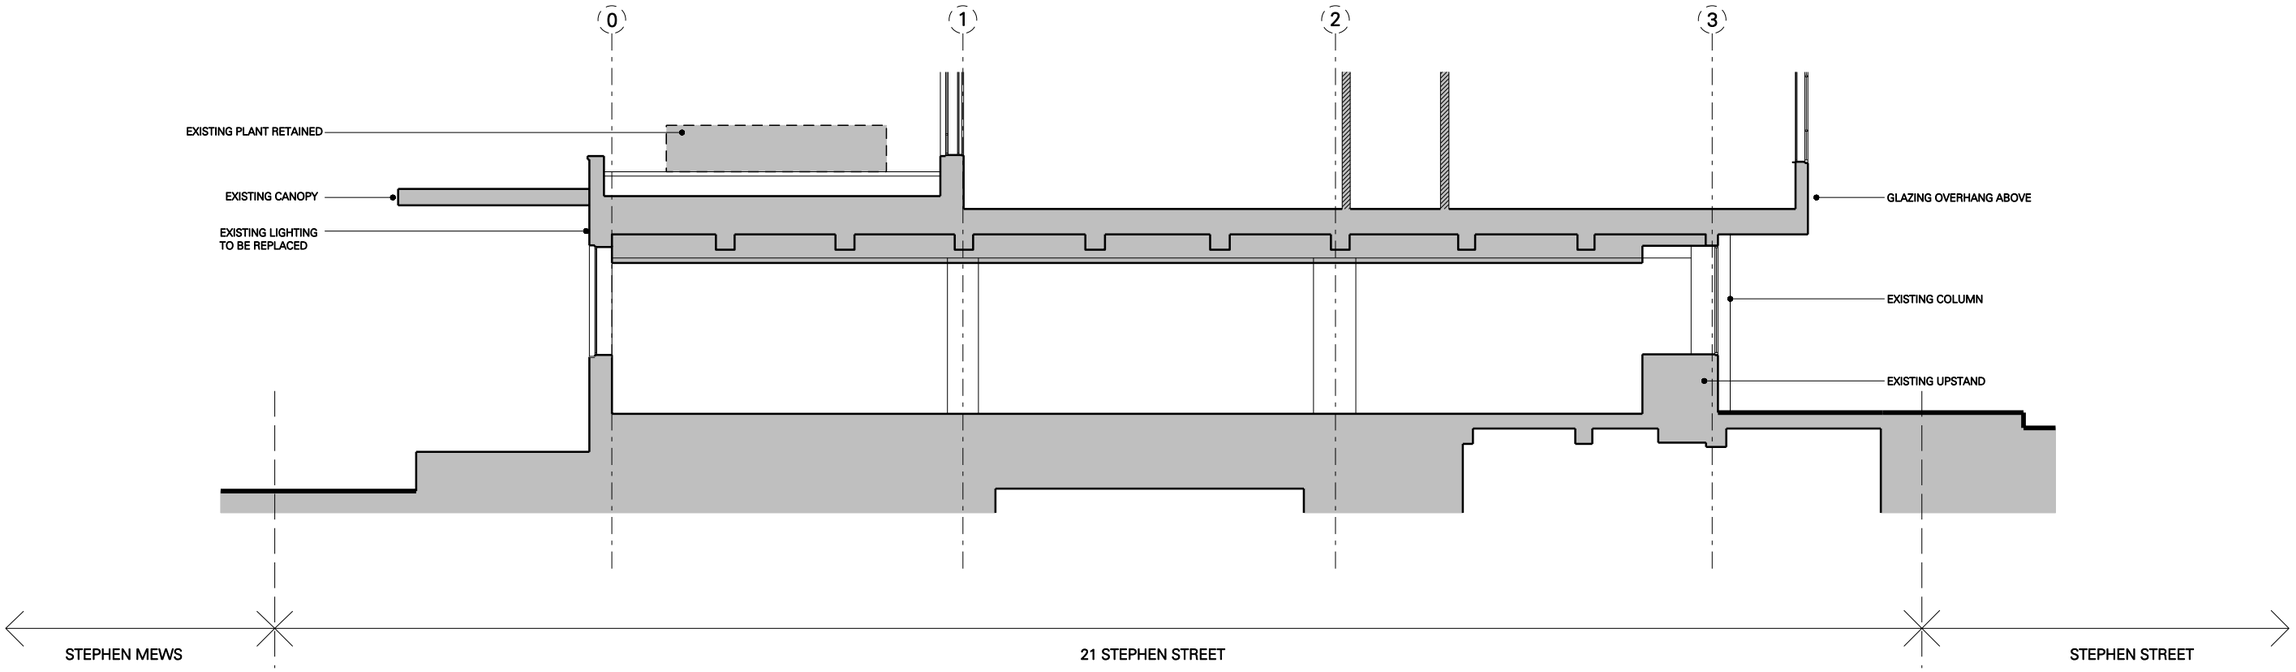

01. EXISTING GROUND FLOOR SHORT SECTION

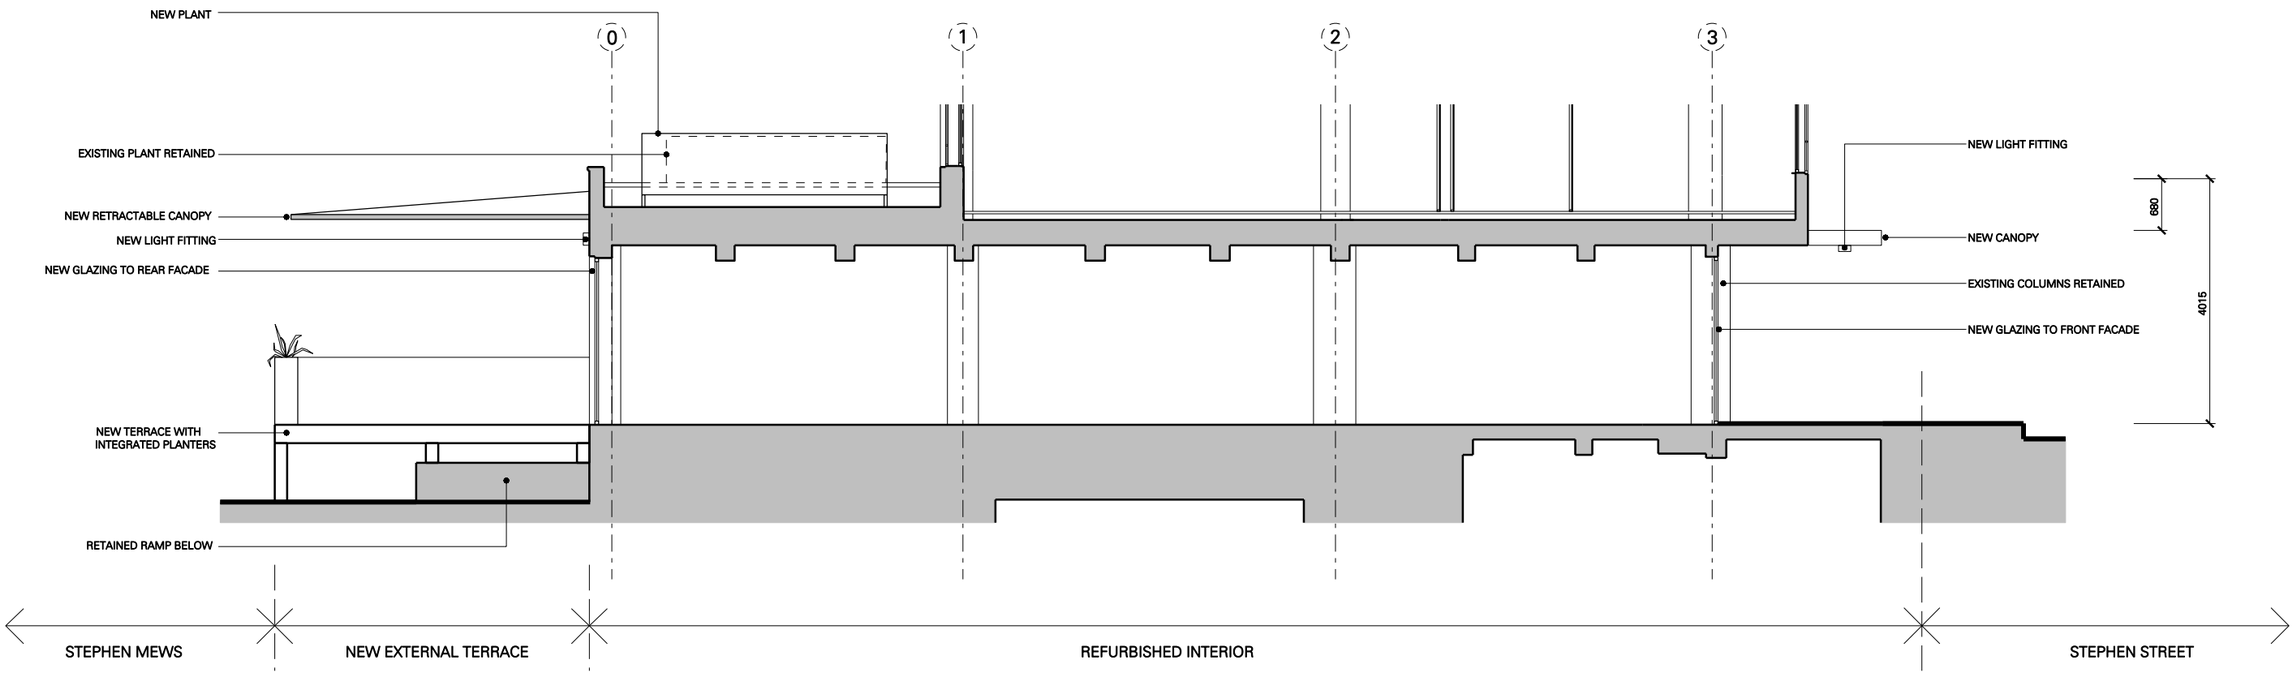

02. PROPOSED GROUND FLOOR SHORT SECTION

0 0.5 1 2 5m

REV.	DATE	DESCRIPTION	REV.	DATE	DESCRIPTION
-	19.11.2012	PLANNING			

NOTES:

1. ALL DIMENSIONS IN MM
2. THIS DRAWING IS TO BE READ IN CONJUNCTION WITH ALL RELEVANT CONTRACTDRAWINGS
3. THIS DRAWING IS TO BE READ IN CONJUNCTION WITH ALLENGINEER'S DRAWINGS
4. DO NOT SCALE FROM THISDRAWING
5. REPORT ANY ERRORS, CONTRADICTIONS AND OMISSIONS TO THE ARCHITECT AS SOON ASPOSSIBLE

KEY:

DEMOLITION

EXISTING RETAINED

N

BEN ADAMS ARCHITECTS

Third Floor
99 Southwark Street
London
SE1 0JF

020 7633 0000 T
020 7633 0093 F
www.benadamsarchitects.co.uk
info@benadamsarchitects.co.uk

JOB NO: 12-009

SCALE: 1:100 @ A3 1:50 @ A1

STATUS: PLANNING

DRAWING NAME: PROPOSED AND DEMOLITION GROUND FLOOR SECTIONS

PROJECT NAME: BFI

DRAWING NO: P503/-