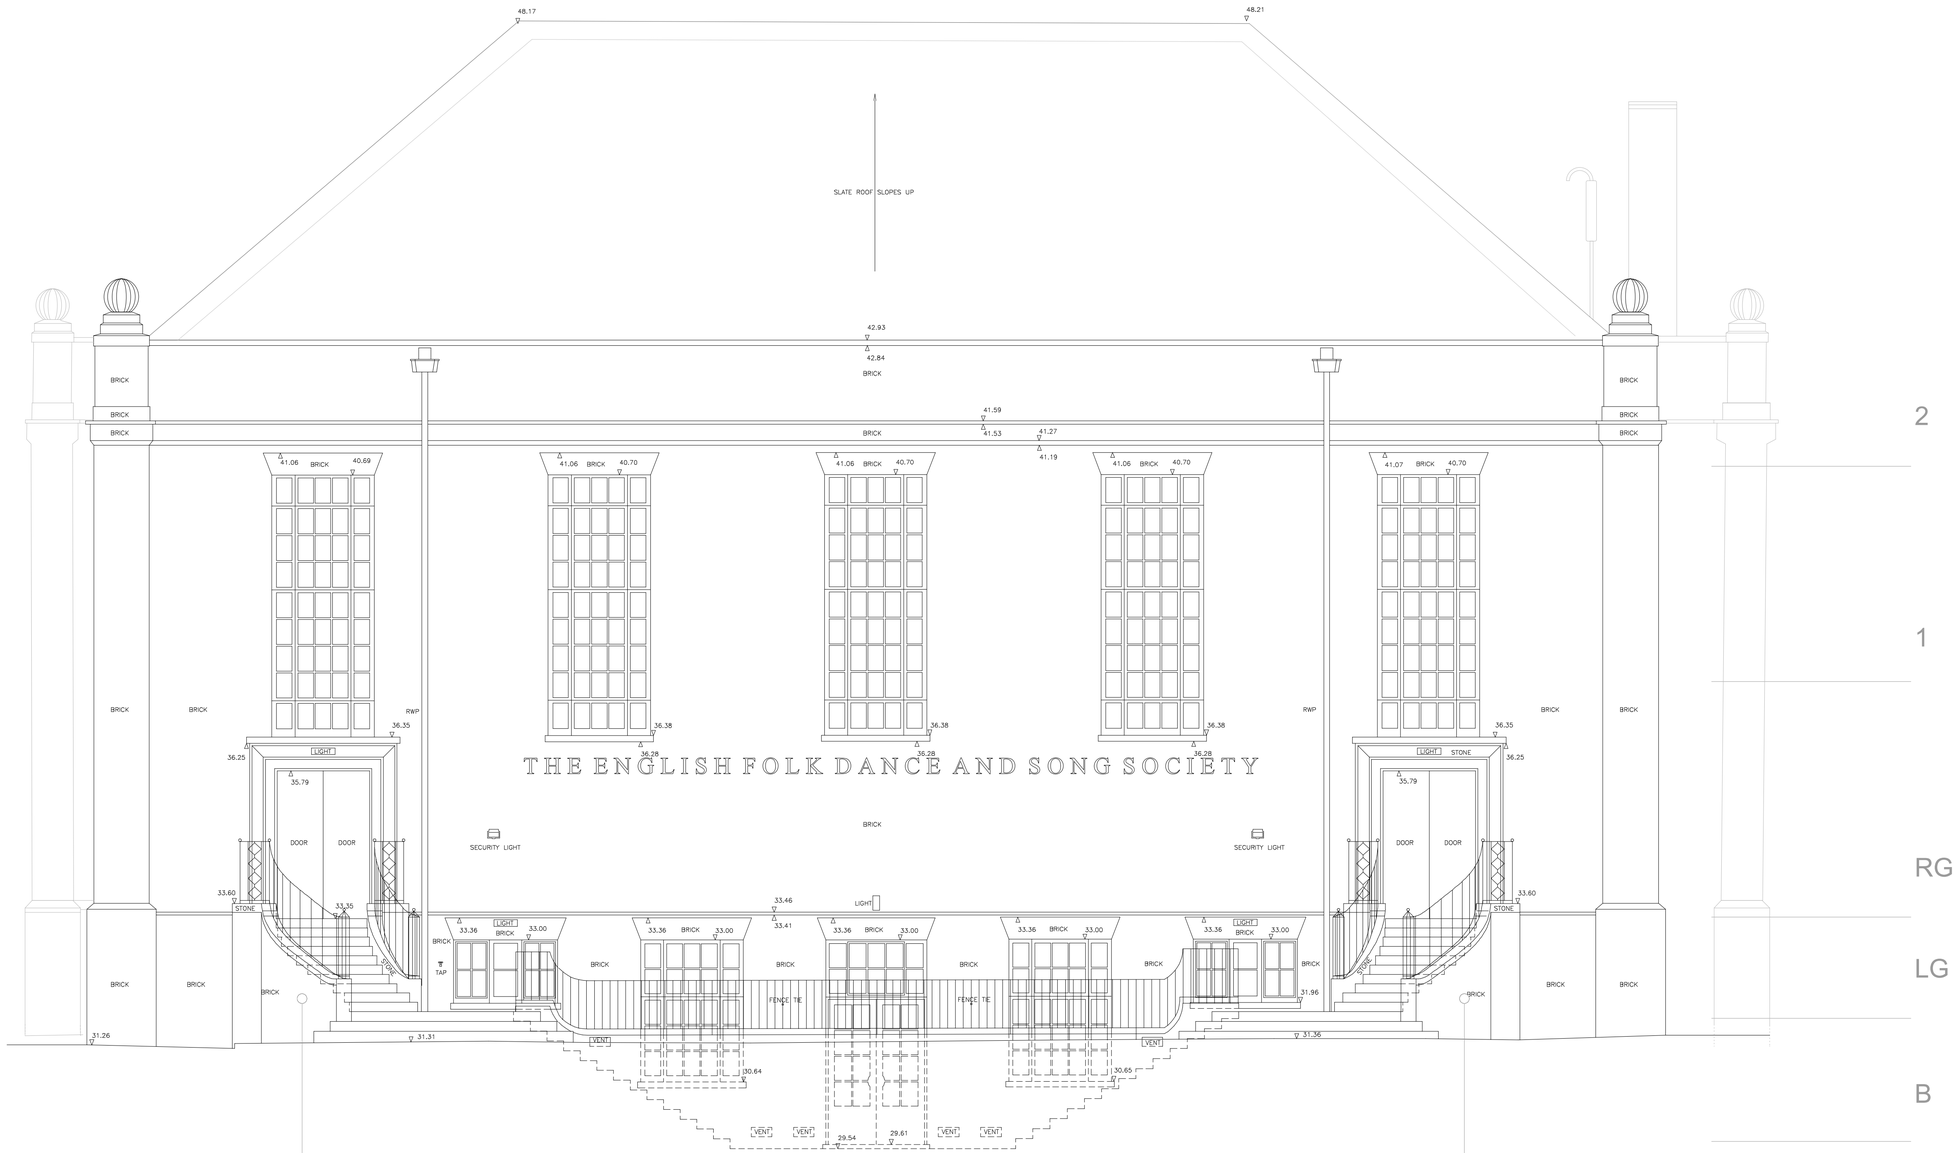

brick repair 'like for like' re-using existing bricks with mortar to match determined by laboratory analysis

brick repair 'like for like' re-using existing bricks with mortar to match determined by laboratory analysis

revisions

arts lettres techniques ARCHITECT Arts Lettres Techniques Limited 2012 copyright is retained ©

33A ARLINGTON ROAD LONDON NW1 7ES T: (020) 7383 4778 alan.chandler@member.riba.org ALL DIMENSIONS MUST BE VERIFIED ON SITE

PROJECT CECIL SHARP HOUSE NUMBER CSH 109 SCALE 1:50 @ A1

SUBJECT SOUTH ELEVATION proposed REVISION DATE 01/08/12

Arts Lettres Techniques Limited 2012 copyright is retained ©