NOTE THIS DRAWING IS
FOR APPROVAL ONLY.
NOT FOR CONSTRUCTION

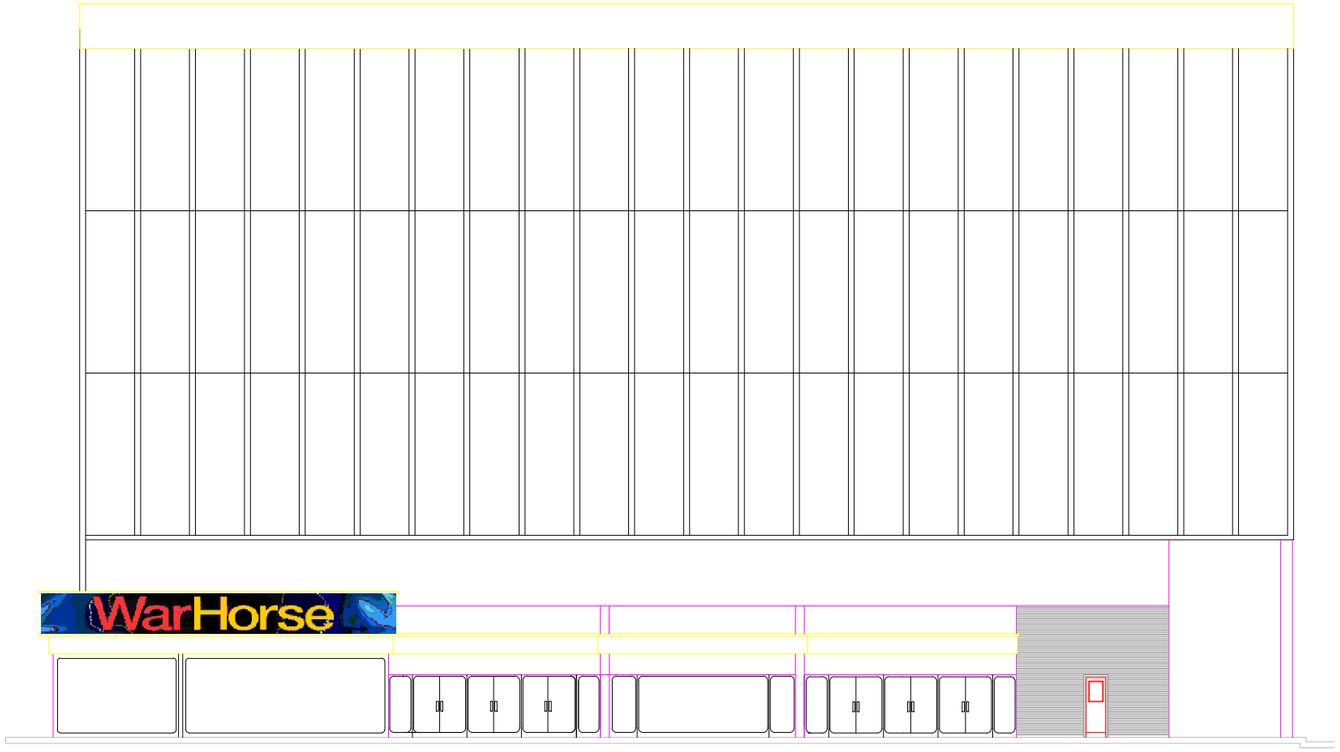

PROPOSED PARKER STREET ELEVATION
(SCALE 1:100 AT A1)

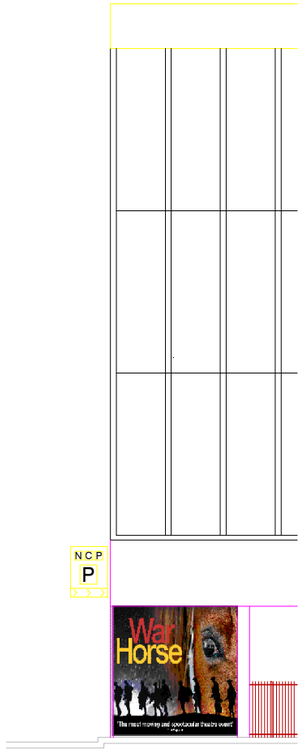

PROPOSED PARKER MEWS ELEVATION
(CORNER OF PARKER STREET)
(SCALE 1:100 AT A1)

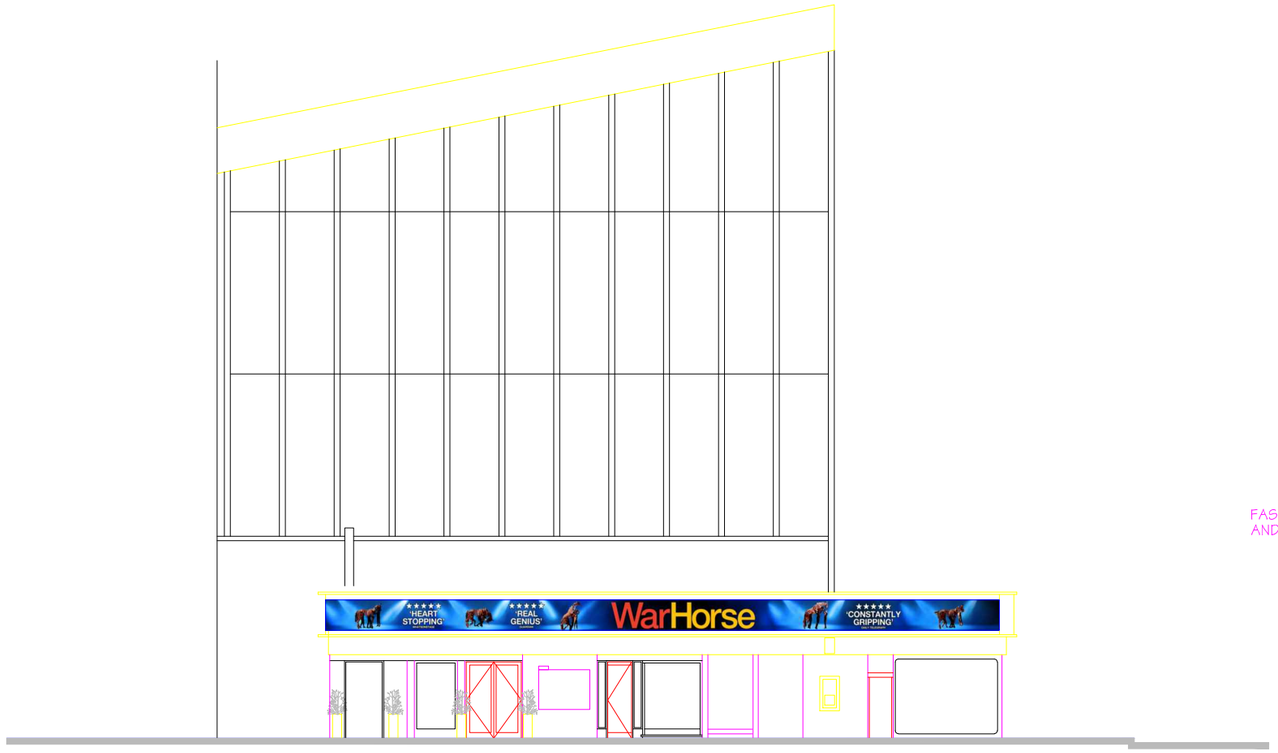

PROPOSED DRURY LANE ELEVATION
(SCALE 1:100 AT A1)

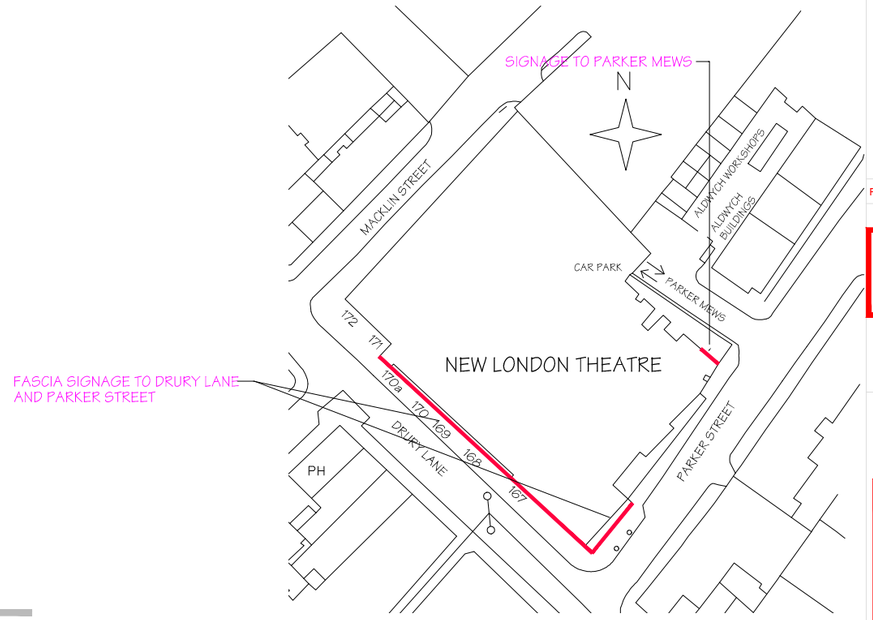

SITE PLAN SHOWING PROPOSED SIGNAGE SITES
SCALE 1:500 @A1

DO NOT SCALE THIS DRAWING.

Notes

1. ALL DIMENSIONS ARE IN MM UNLESS NOTED OTHERWISE.
2. ALL DIMENSIONS SHOWN ARE APPROXIMATE ONLY, AND MUST BE CHECKED AND CONFIRMED BY THE CONTRACTOR PRIOR TO COMMENCEMENT OF WORK ON SITE, ANY DISCREPANCIES TO BE NOTIFIED TO THE ENGINEER IMMEDIATELY.
3. ALL DETAILS AND DIMENSIONS SHOWN RELATING TO THE EXISTING STRUCTURE ARE SCHEMATIC AND APPROXIMATE ONLY, BASED UPON NO EXPOSURE PRIOR TO COMMENCEMENT OF THE PREPARATION OF THESE DETAILS.
4. THE CONTRACTOR IS TO PROVIDE ALL NECESSARY TEMPORARY WORKING PLATFORMS AND SCAFFOLDING, ETC., TO THE ENGINEERS CONSENT.
5. ALL STEELWORK TO BE GRADE 43 UNLESS NOTED OTHERWISE.
6. NEW STEELWORK TO BE TREATED AS FOLLOWS
7. SHOT BLAST CLEAN TO SA 2 1/2, SHOP APPLY ZINC RICH EPOXY PRIMER TO 40 MICRONS, SHOP APPLY HIGH BUILD EPOXY MIO TO 100 MICRONS, SITE APPLY HIGH BUILD EPOXY MIO TO 100 MICRONS.
8. COLOUR OF PAINT FINISH IS TO BE DETERMINED BY THE CLIENT.
9. THIS DRAWING TO BE READ IN CONJUNCTION WITH THE STEELWORK SPECIFICATION.
10. ALL WORKMANSHIP AND MATERIALS TO COMPLY WITH THE CURRENT BUILDING REGULATIONS AND THE RELEVANT CURRENT BRITISH STANDARDS.
11. THE POSITIONS OF SERVICES HAS NOT BEEN ESTABLISHED. THE CONTRACTOR IS RESPONSIBLE FOR LOCATING AND PROTECTING THEM.

PRELIMINARY

Rev	Date	Description	By

Revisions

Michael Jackson Consulting
Chartered Structural Engineers
204 BOLTON ROAD
WALKDEN, WORSLEY
MANCHESTER, M28 3BN
Tel: 0161 790 4404
Fax: 0161 790 4405

Client
NEWMAN DISPLAYS LIMITED

Project
NEW THEATRE LONDON,
DRURY LANE

Drawing Title
PROPOSED ELEVATIONS
DRURY LANE AND
PARKER STREET

Scale	Date	Drawn	Checked	Passed
AS SHOWN	28/02/12	BSB		

DRG. No.
2070-101A

THIS DRAWING AND THE COMPUTER FILE OF THIS DRAWING ARE COPYRIGHT. THE COPYRIGHT BELONGS TO MICHAEL JACKSON CONSULTING ENGINEERS LIMITED (MJCE LIMITED). THIS DRAWING MAY THEREFORE, NOT BE REPRODUCED IN ANY FORMAT WITHOUT THE WRITTEN CONSENT OF MJCE LIMITED AND THE COMPUTER FILE MAY NOT BE TRANSFERRED WITHOUT THE WRITTEN CONSENT OF MJCE LIMITED.