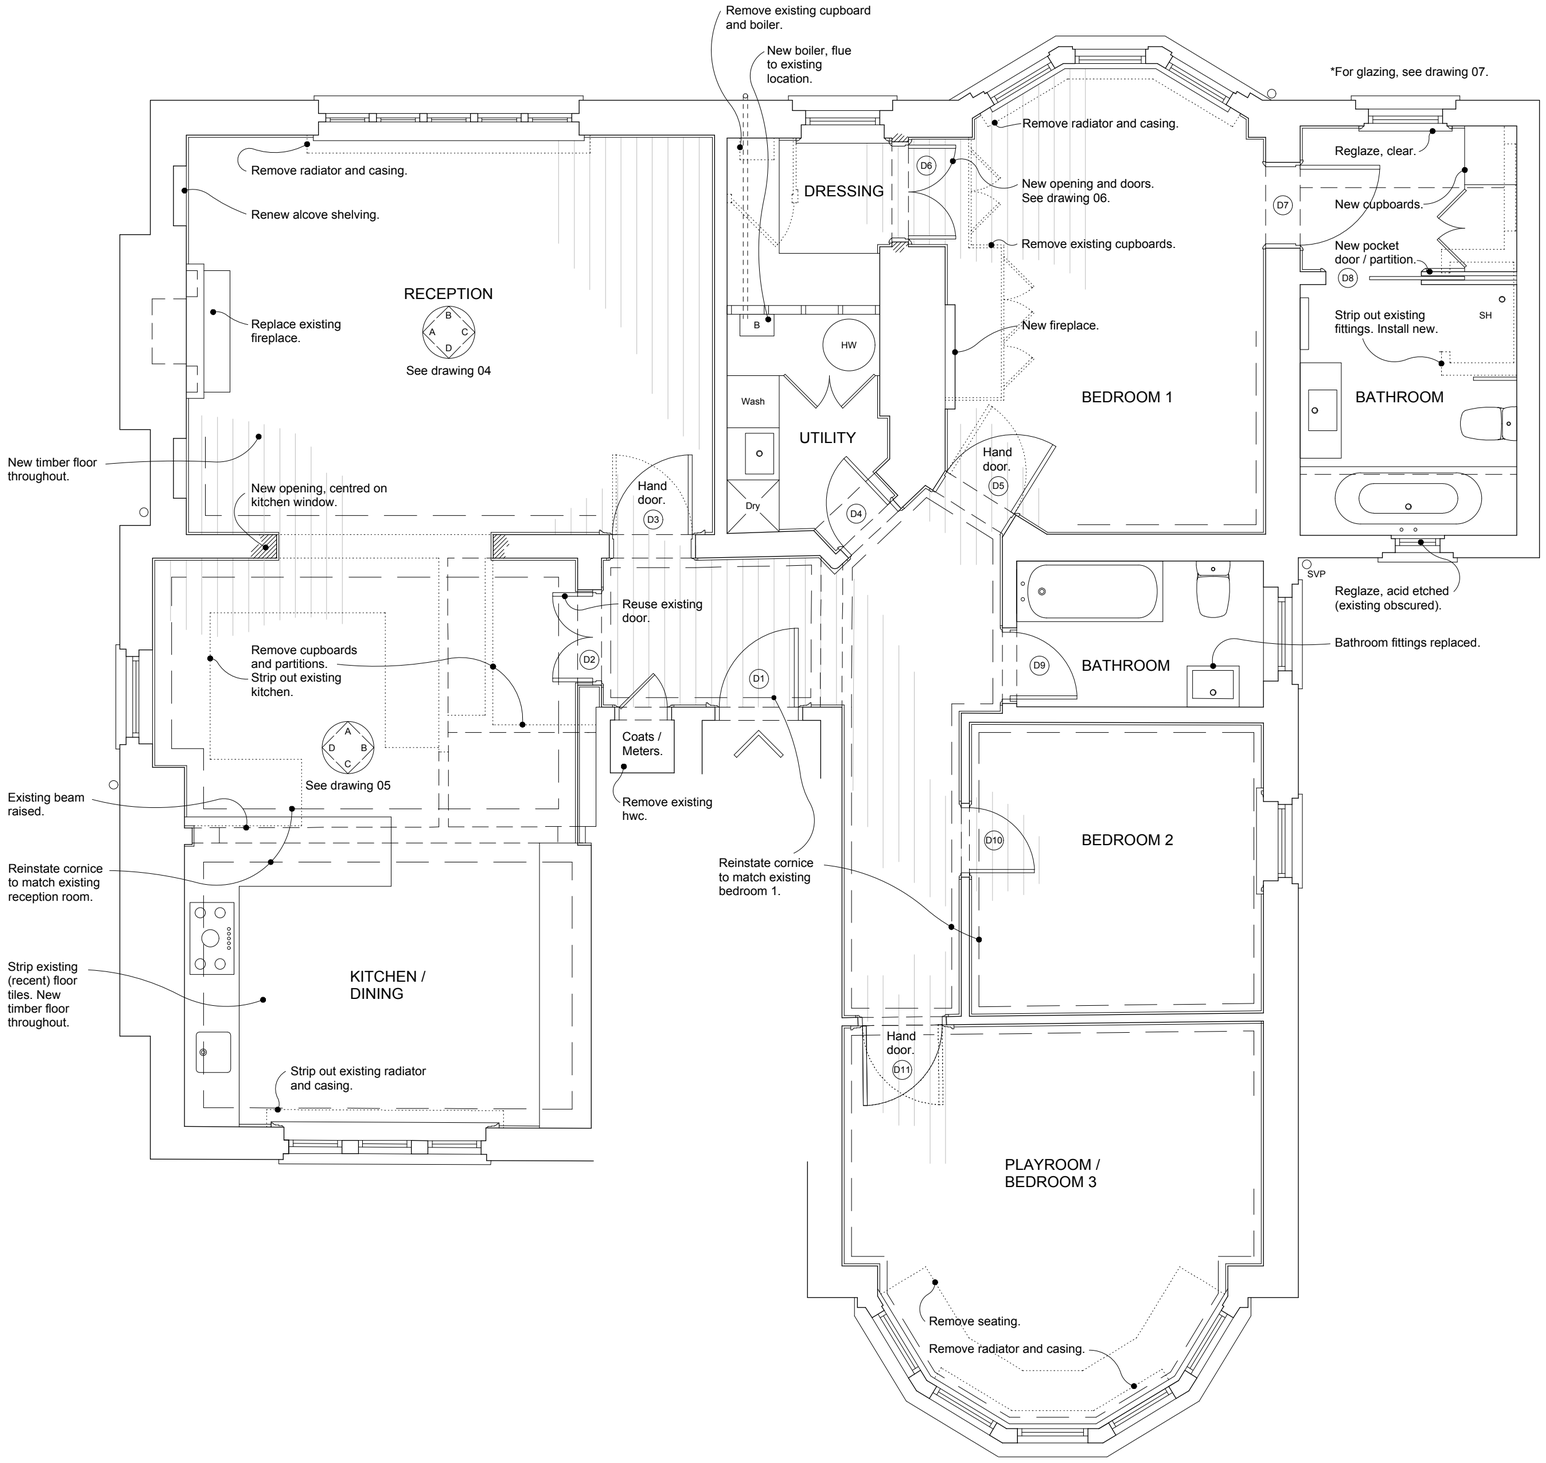

Scale in Metres @ 1:50

ISSUE

LBA

THIS DRAWING IS ISSUED FOR PURPOSES INDICATED ONLY.

SARAH GRANVILLE ARCHITECT
139 Dalling Road, London W6 0ET
020 8748 3577 studio4@btconnect.com

THIS DRAWING IS COPYRIGHT

PROJECT	DRAWN	PROJECT
17 ROSECROFT AVENUE, LONDON NW3		1355
FOR	DATE	
TITLE	SCALE	DRAWING / REVISION
PROPOSED ALTERATIONS	1:50 @ A2	02

ALL DIMENSIONS & LEVELS ARE TO BE CHECKED ON SITE. ANY DISCREPANCY BETWEEN THIS DRAWING & OTHER INFORMATION IS TO BE REFERRED TO THE ARCHITECTS BEFORE THE WORK IS PUT IN HAND. THIS DRAWING IS TO BE READ IN CONJUNCTION WITH ALL OTHER RELEVANT DOCUMENTS. DO NOT SCALE.