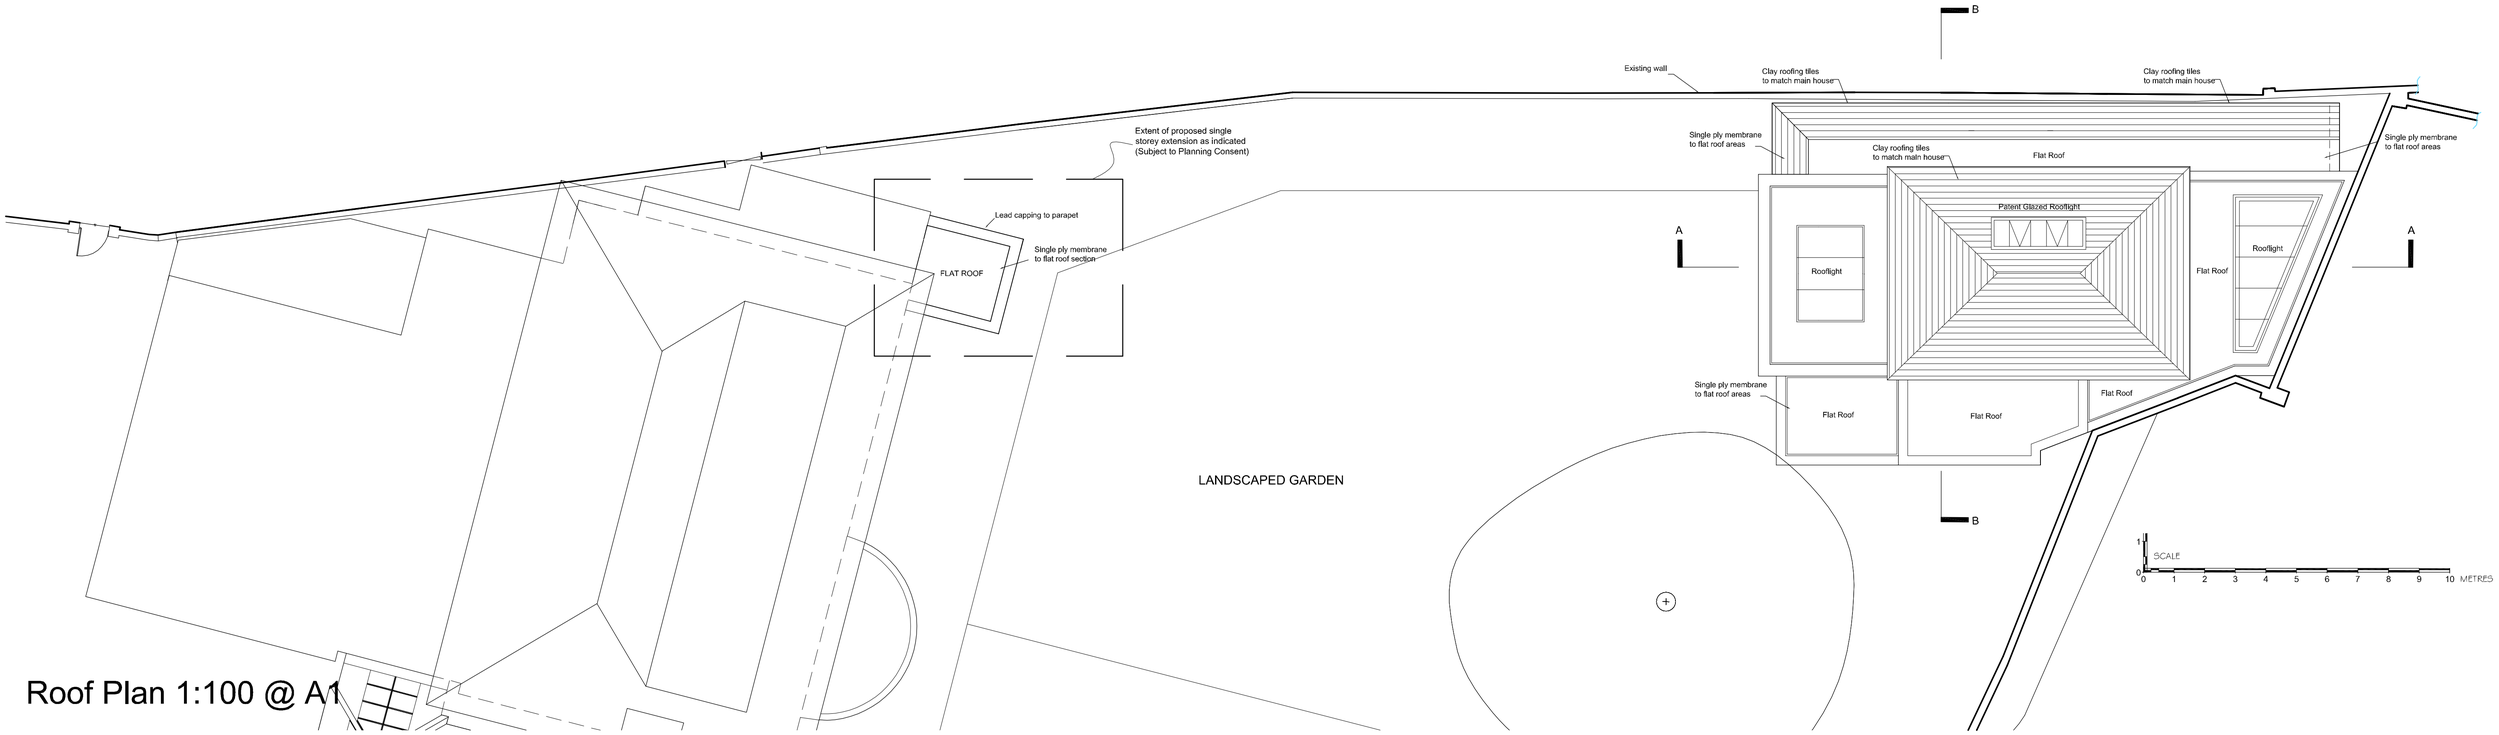

Roof Plan 1:100 @ A1

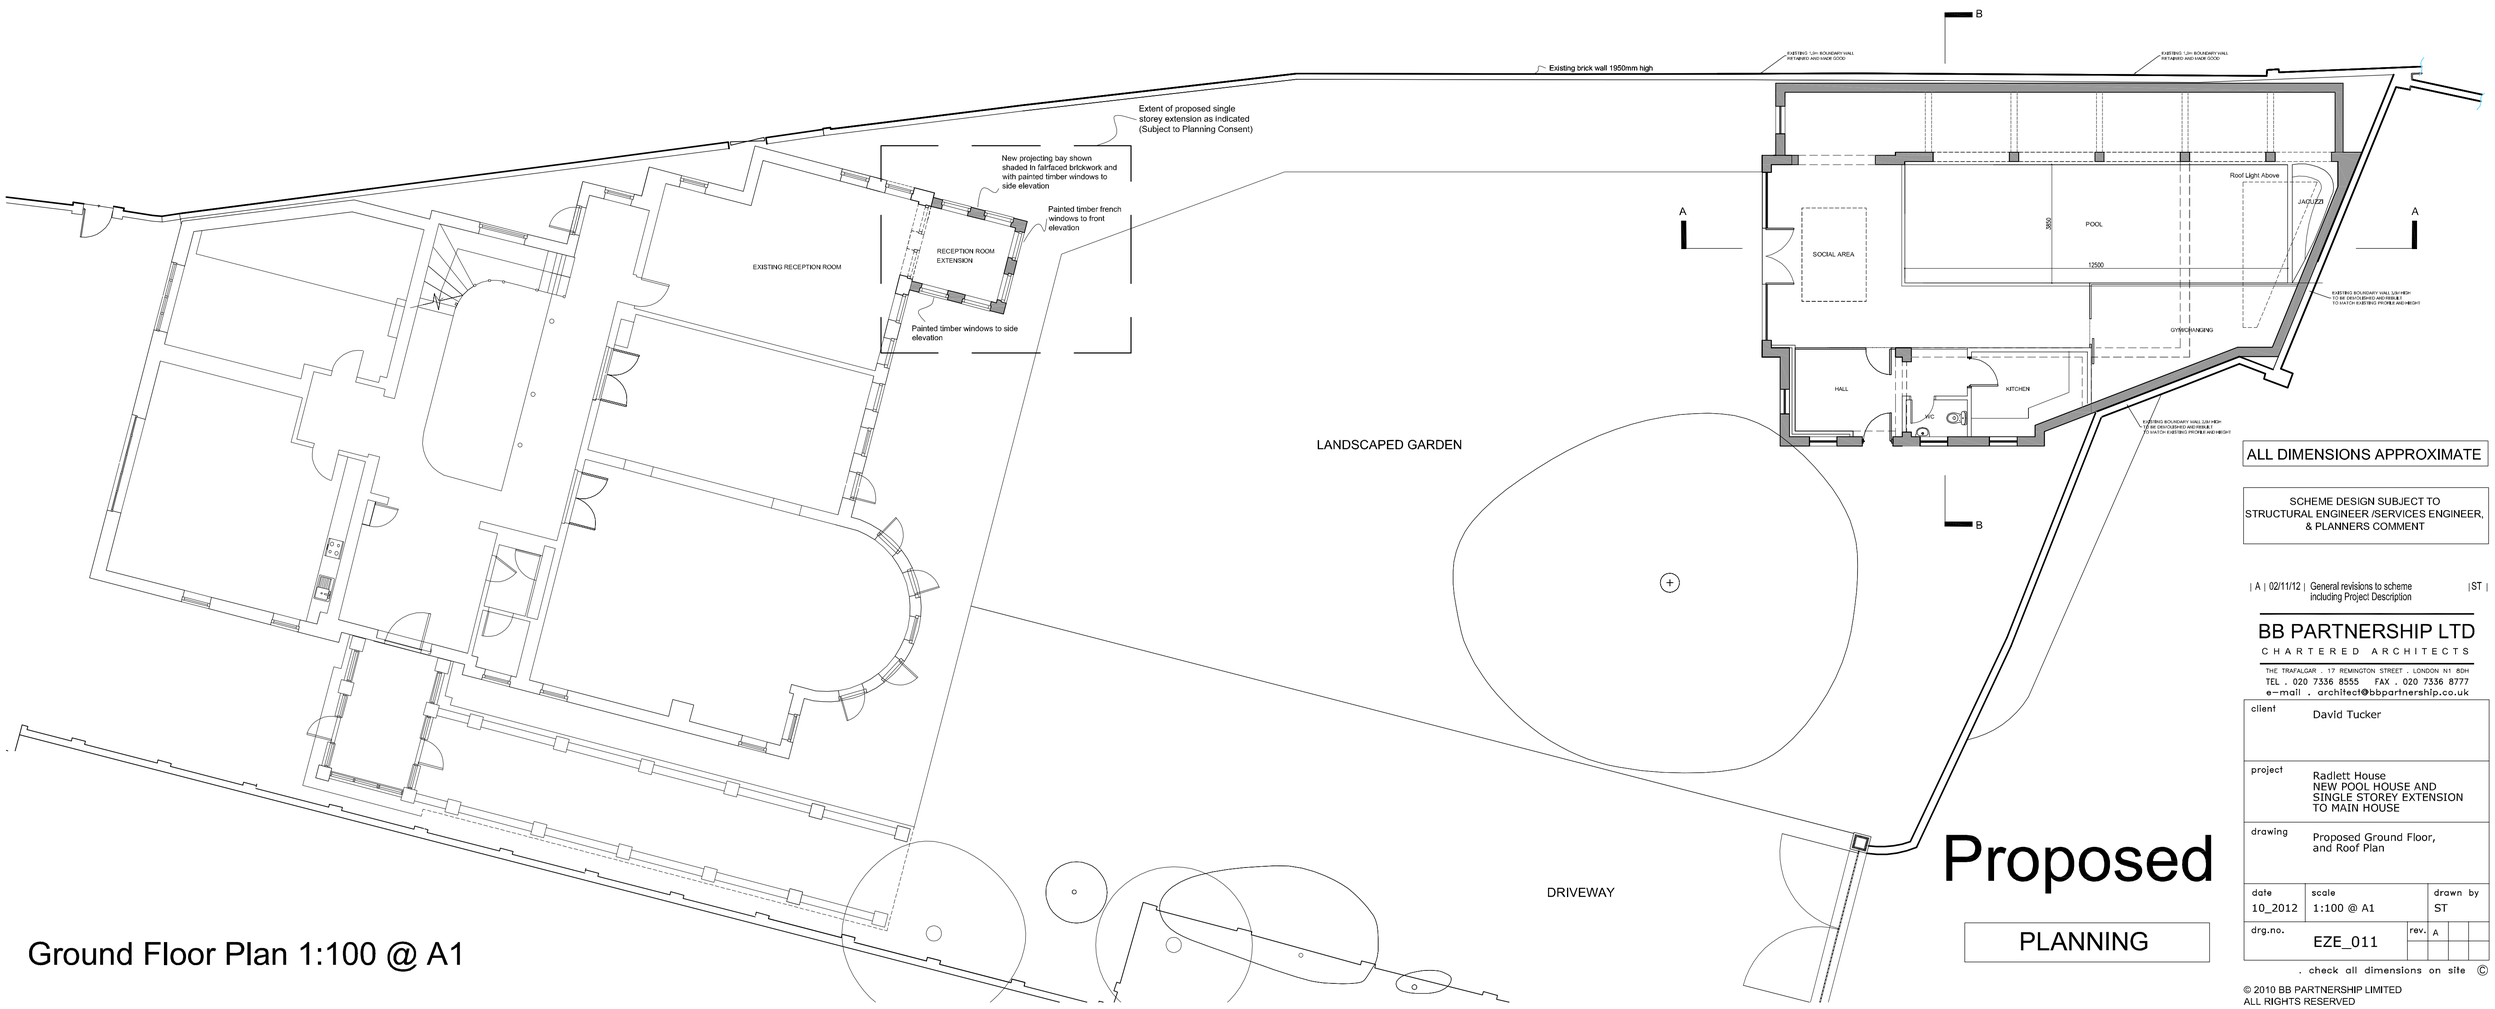

Ground Floor Plan 1:100 @ A1

ALL DIMENSIONS APPROXIMATE

SCHEME DESIGN SUBJECT TO
STRUCTURAL ENGINEER /SERVICES ENGINEER,
& PLANNERS COMMENT

| A | 02/11/12 | General revisions to scheme including Project Description | ST |

Proposed

PLANNING

BB PARTNERSHIP LTD
CHARTERED ARCHITECTS
THE TRAFALGAR . 17 REMINGTON STREET . LONDON N1 8DH
TEL . 020 7336 8555 FAX . 020 7336 8777
e-mail . architect@bbpartnership.co.uk

client	David Tucker	
project	Radlett House NEW POOL HOUSE AND SINGLE STOREY EXTENSION TO MAIN HOUSE	
drawing	Proposed Ground Floor, and Roof Plan	
date 10_2012	scale 1:100 @ A1	drawn by ST
drg.no. EZE_011	rev. A	

. check all dimensions on site ©

© 2010 BB PARTNERSHIP LIMITED
ALL RIGHTS RESERVED