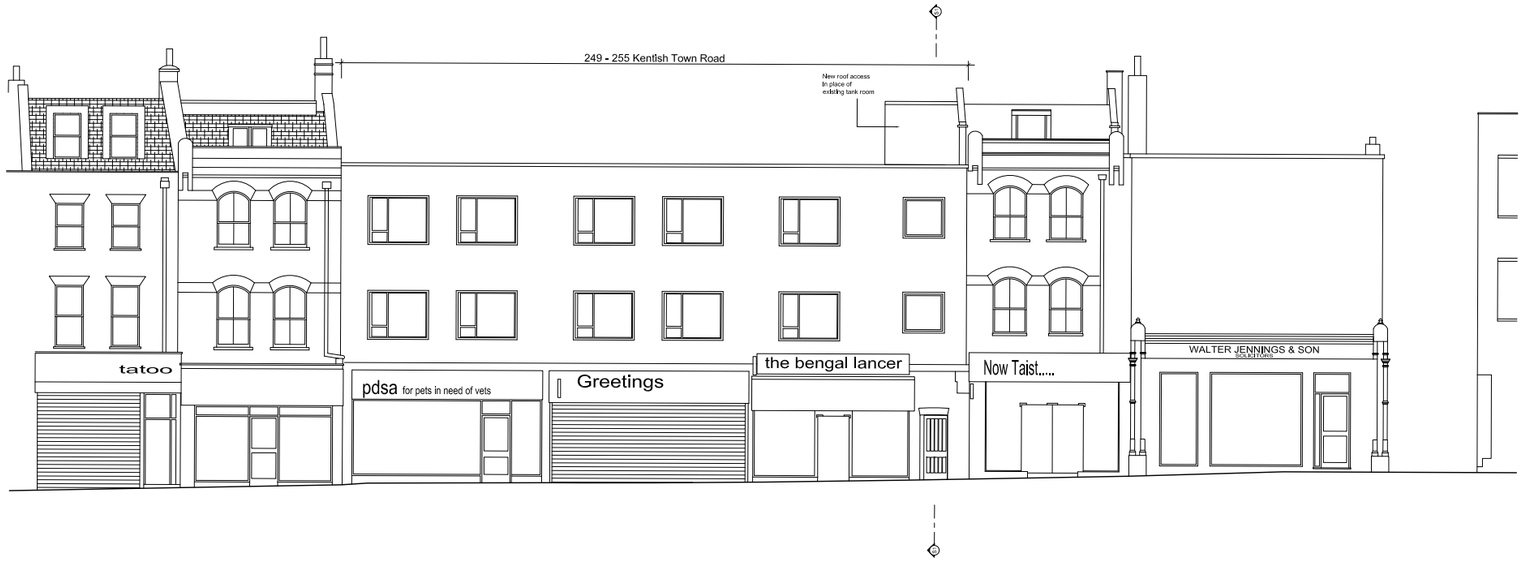

01 PROPOSED FRONT ELEVATION, KENTISH TOWN ROAD - E1
1:200 scale

02 PROPOSED REAR ELEVATION, CROWN PLACE MEWS - E2
1:200 scale

NOTES:

- Drawing based upon the formal survey information issue by GREENHATCH Surveys Dated Sept 2012
- Information to read in conjunction with Structural Engineer and MEP Engineer package information
- All levels indicated as height above Ordinance Survey Datum taken from survey. To be confirmed.
- All dimensions subject to a tolerance of +/-5mm.
- All details are indicative and should be reviewed against contractors selected supplier / manufacturer / system. Any variations are to be advised to and approved by the Contract Administrator prior to commencement on site.
- Refer to CDM Risk Schedule 1232-0000-CDM-001
- Refer to Design Risk Schedule 1232-0000-DRS-001

DATE	REVISIONS
08.11.012	PL02 PLANNING
19.10.012	PL01 PLANNING
10.10.012	P01 FOR INFORMATION

Do not scale from this drawing
All dimensions to be confirmed on site
Information contained within this drawing is the sole copyright of EMRYS Architects Ltd and is not to be reproduced without permission
EMRYS Architects are to be notified immediately of any discrepancies

EMRYS
CAP House | 9-12 Long Lane | London | EC1A 9HA
mail@emrysarchitects.com
www.emrysarchitects.com T : 020 7726 5060

JOB NO. 1232 CLIENT GMS ESTATES LTD

TITLE 249-255 KENTISH TOWN ROAD LONDON NW5 2JT

DWG PROPOSED ELEVATIONS

DRAWN EB DATE 10.10.2012 SCALE @ A3 1/200

CHECKED GE STATUS PLANNING REV PL02

DWG NO. 1232-0400-AP-001