8 PILGRIMS LANE - HAMPSTEAD - LONDON NW3

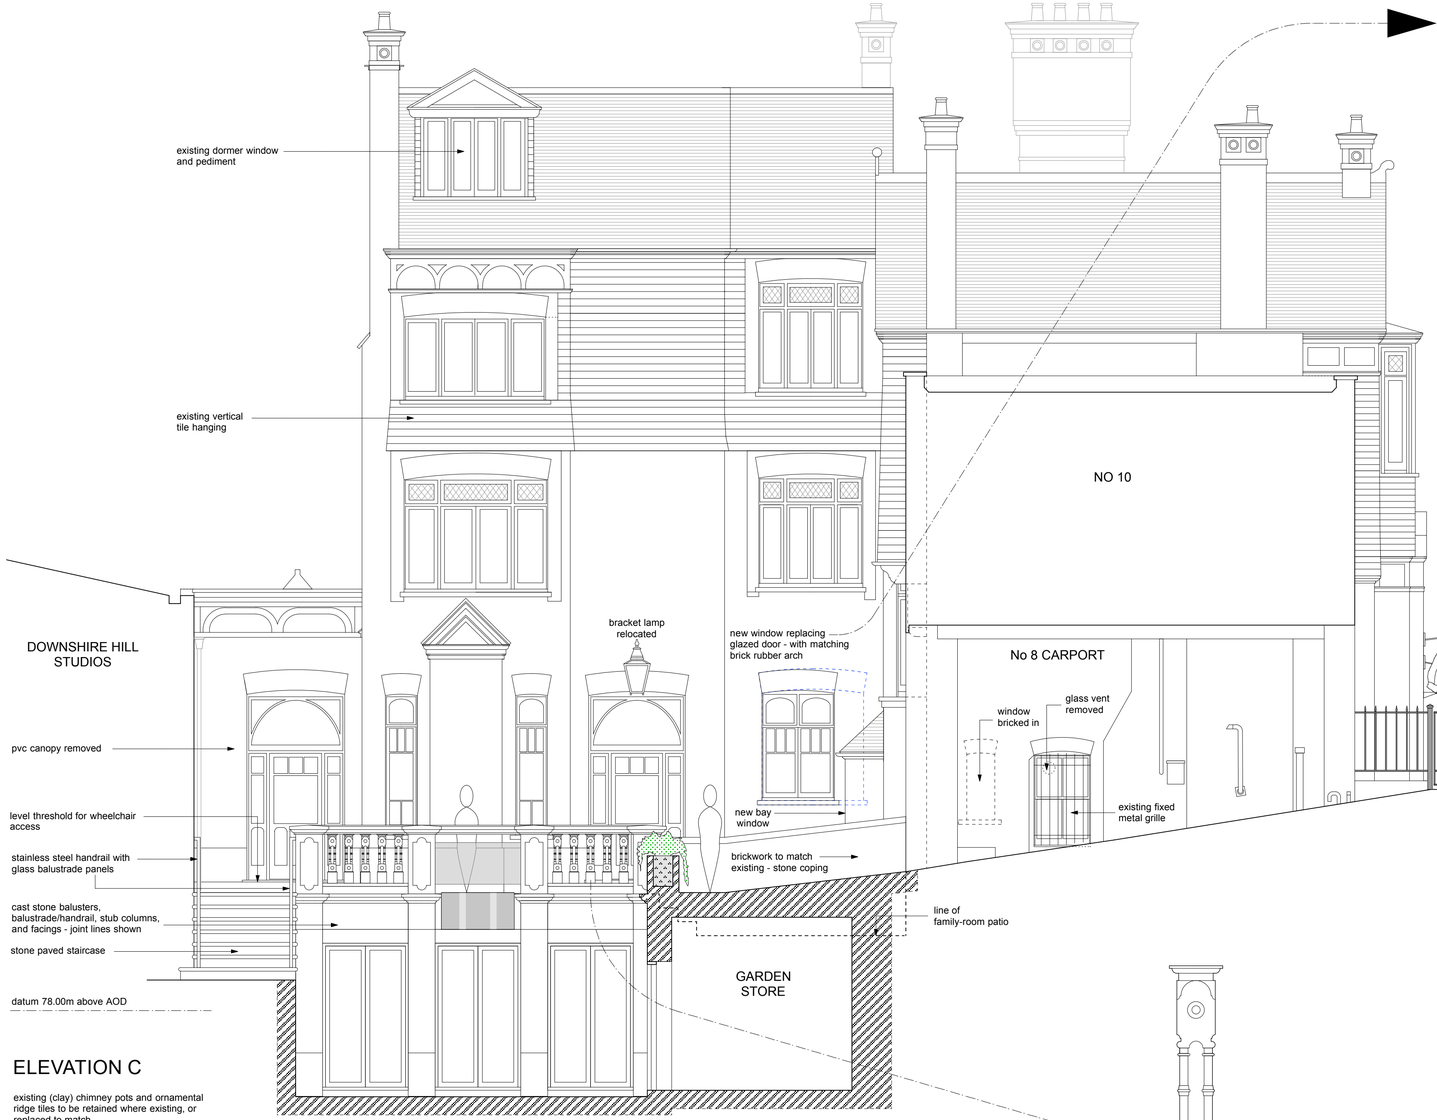

ELEVATION C

existing (clay) chimney pots and ornamental ridge tiles to be retained where existing, or replaced to match

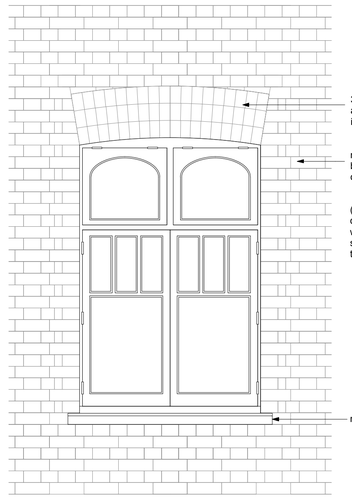

new window to replacing hallway garden door - with matching brick rubber arch

GROUND FLOOR HALL WINDOW - 1:15 ELEVATION

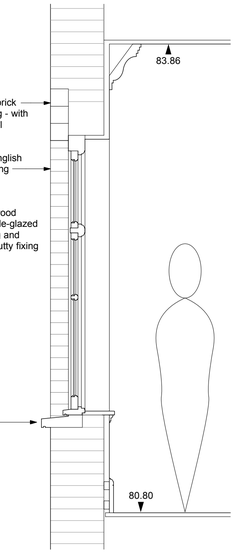

SECTION - 1:15

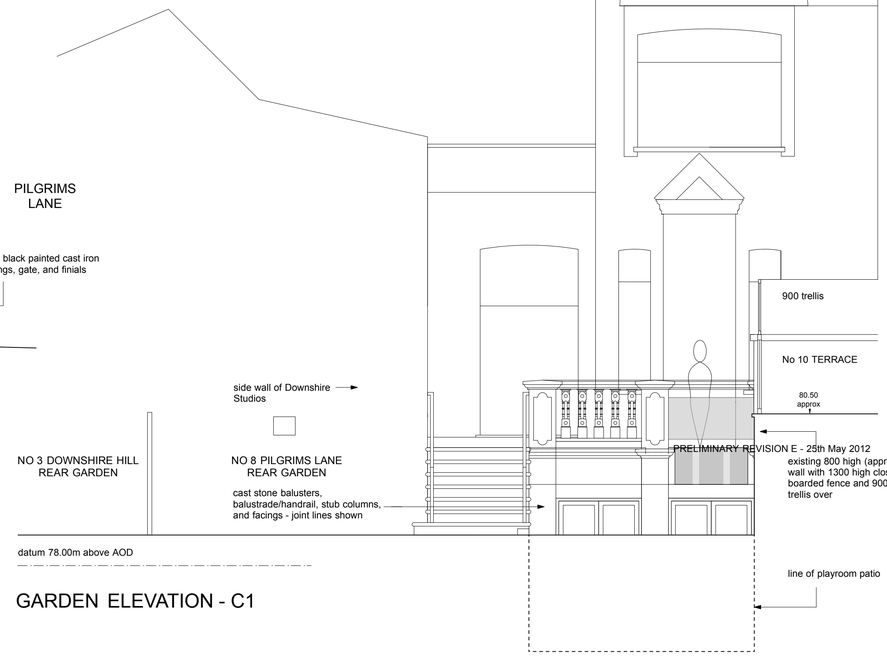

GARDEN ELEVATION - C1

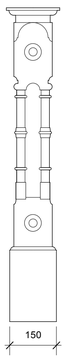

ELEVATION OF TERRACE BALUSTER - 1:10

baluster is in cast recon stone to match material of existing stone window/door cills and remainder of terrace balustrade

baluster patter is taken from internal staircase - original ground floor newel post

0 1m 2m 3m 4m 5m 6m 7m 8m 9m 10m
0 10ft 20ft 30ft

A1-size drawing
1:50

Brod Wight
ARCHITECTS
TEL 020 7722 0810 FAX 020 7722 0939 E MAIL office@brodwight.co.uk WEB www.brodwight.co.uk
75 Haverstock Hill London NW3 4SL

8 PILGRIM'S LANE - HAMPSTEAD - LONDON NW3 1SL

PROPOSED GARDEN ELEVATIONS C & C(1) **999-AP3-08**

Date October 2011 Scale 1:50 @ A1 This drawing is copyright Revisions