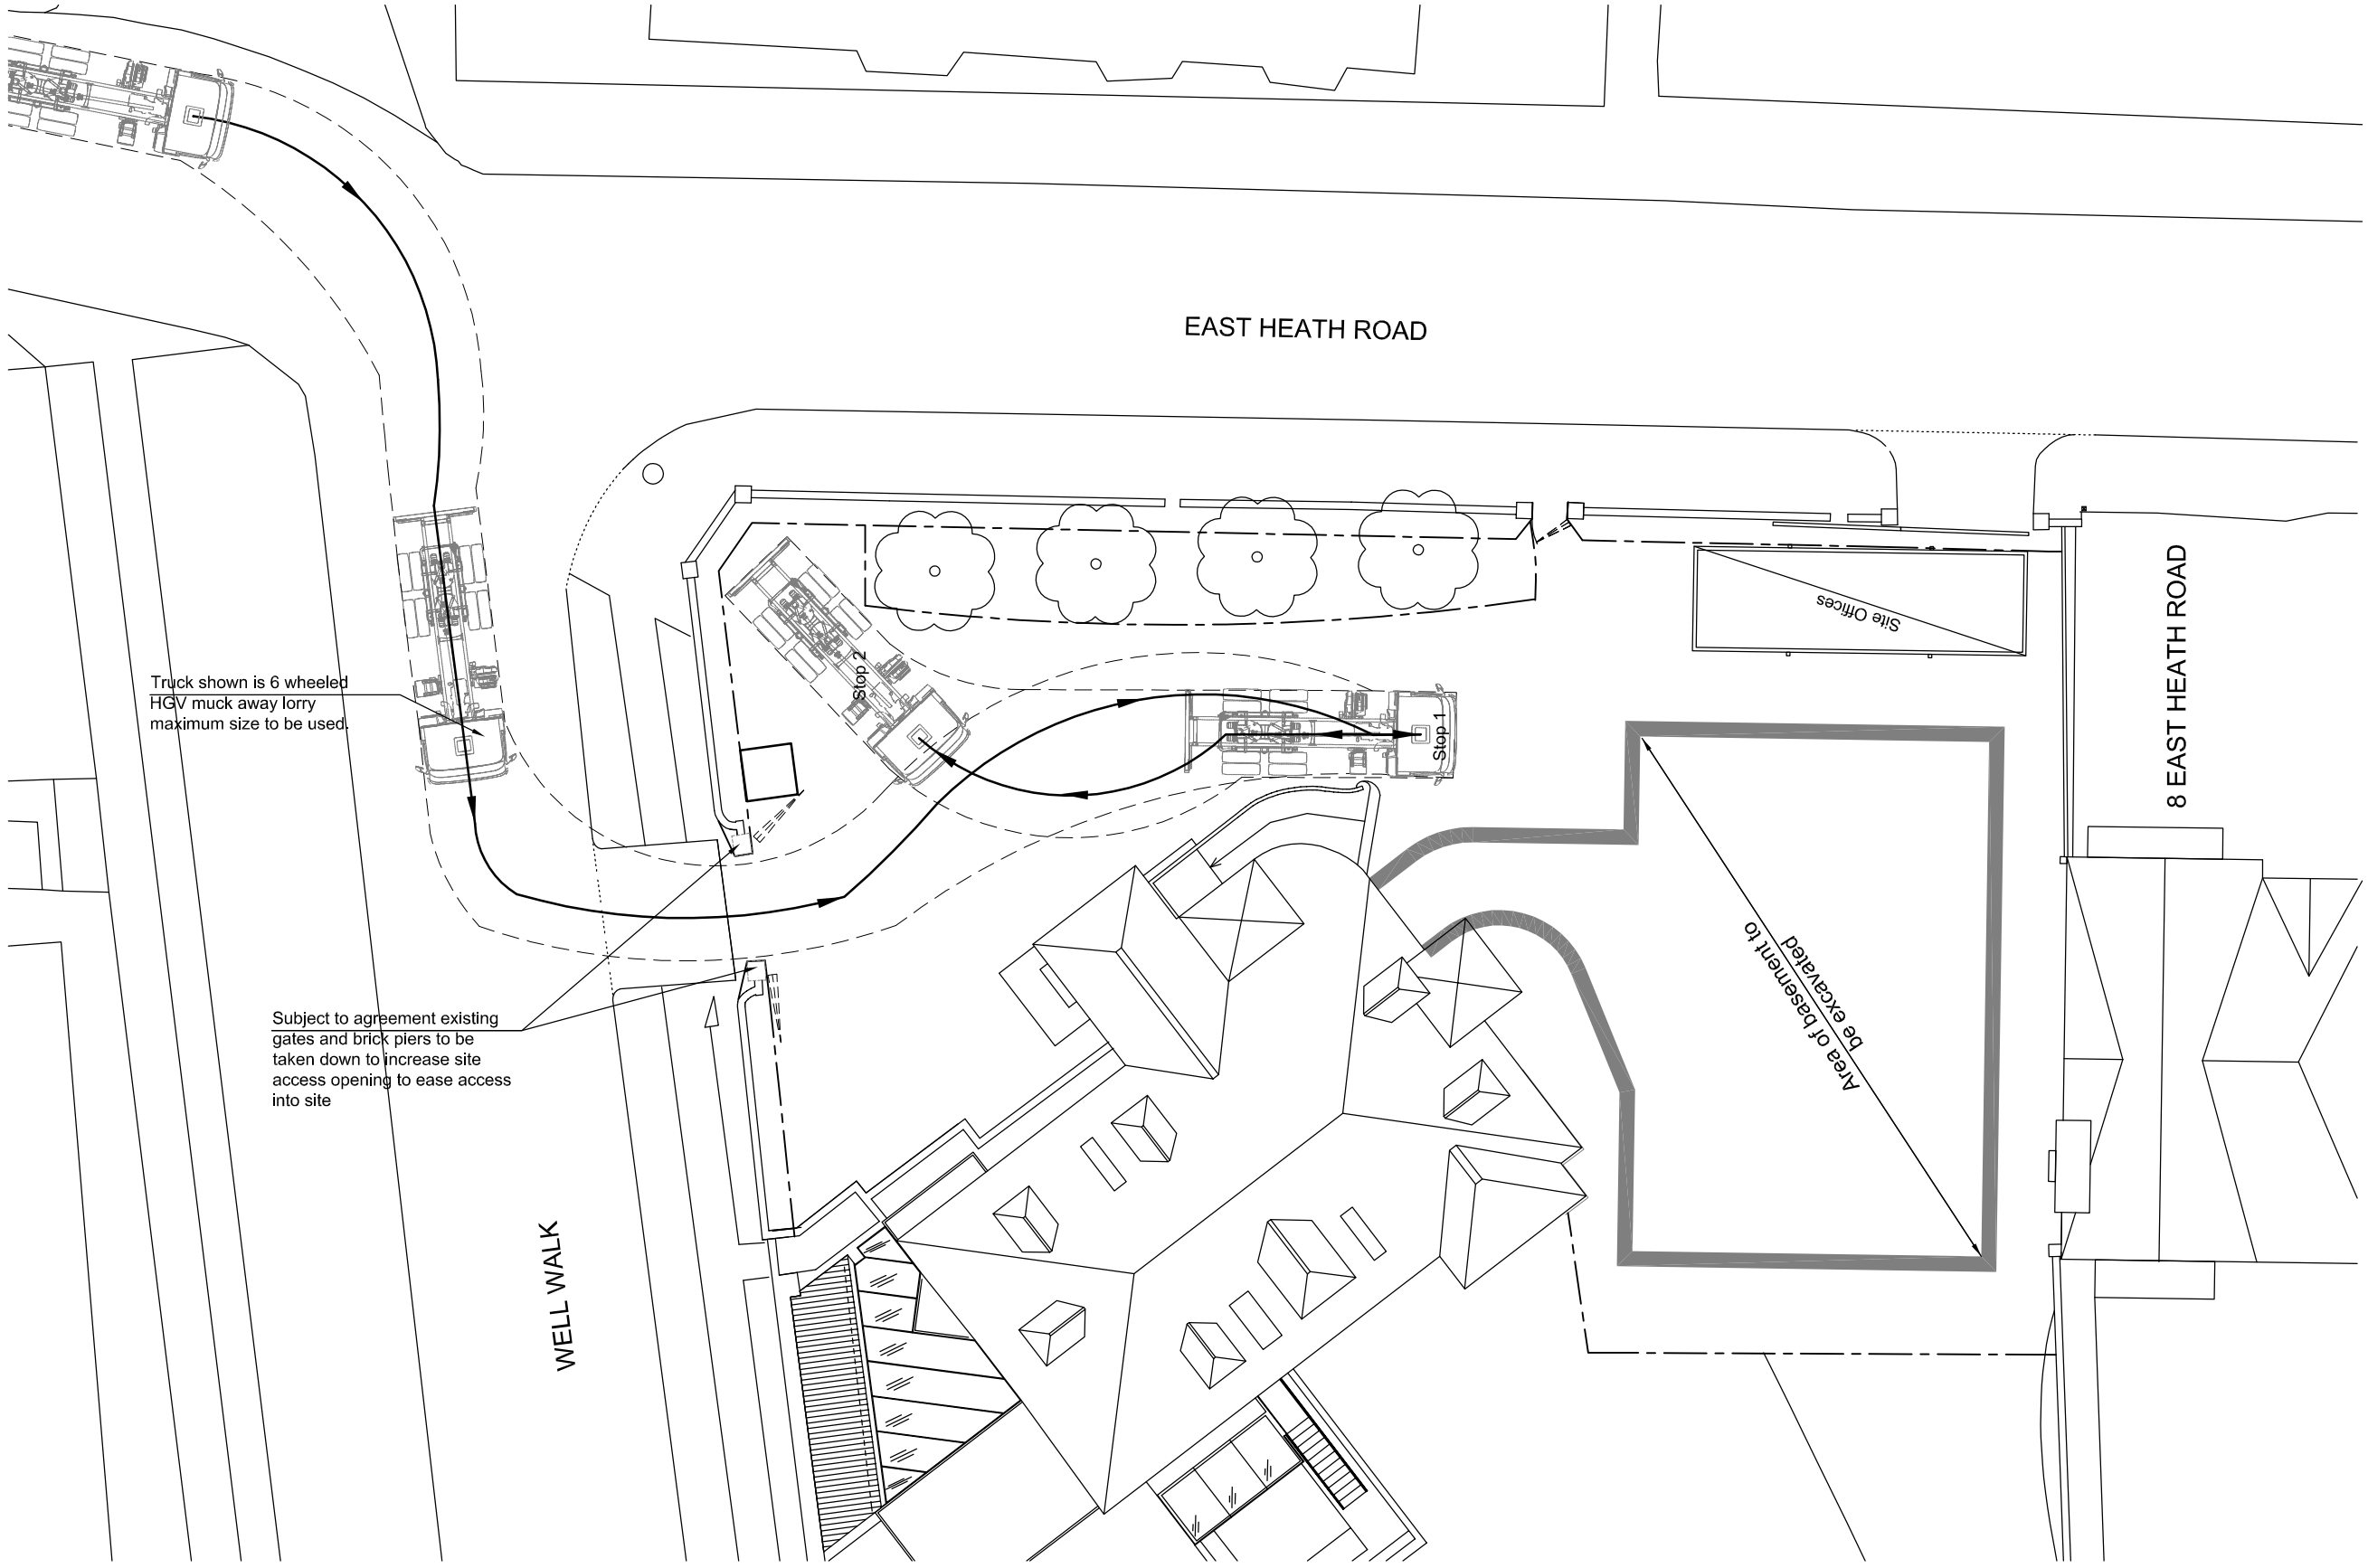

taylor whalley spyra
consulting civil and structural engineers
3 Dufferin Avenue, Barbican, LONDON EC1Y 8PQ
Tel (020) 7253 2626 Fax (020) 7253 2767
E-mail: tws@tws.uk.com Website: www.tws.uk.com

Contract	Title	Scale	Date	Drawn
KLIPPAN HOUSE 50 WELL WALK, LONDON, NW3 1BT	VEHICULAR TURNING MOVEMENT DIAGRAMS WITHIN SITE BOUNDARY (Entering Site and Reversing Manoeuvring Within Site) - (Sheet 1 of 3)	1:200	19.10.12	GB
		Job No. 8414	Drawing No. CMP05	Rev. -