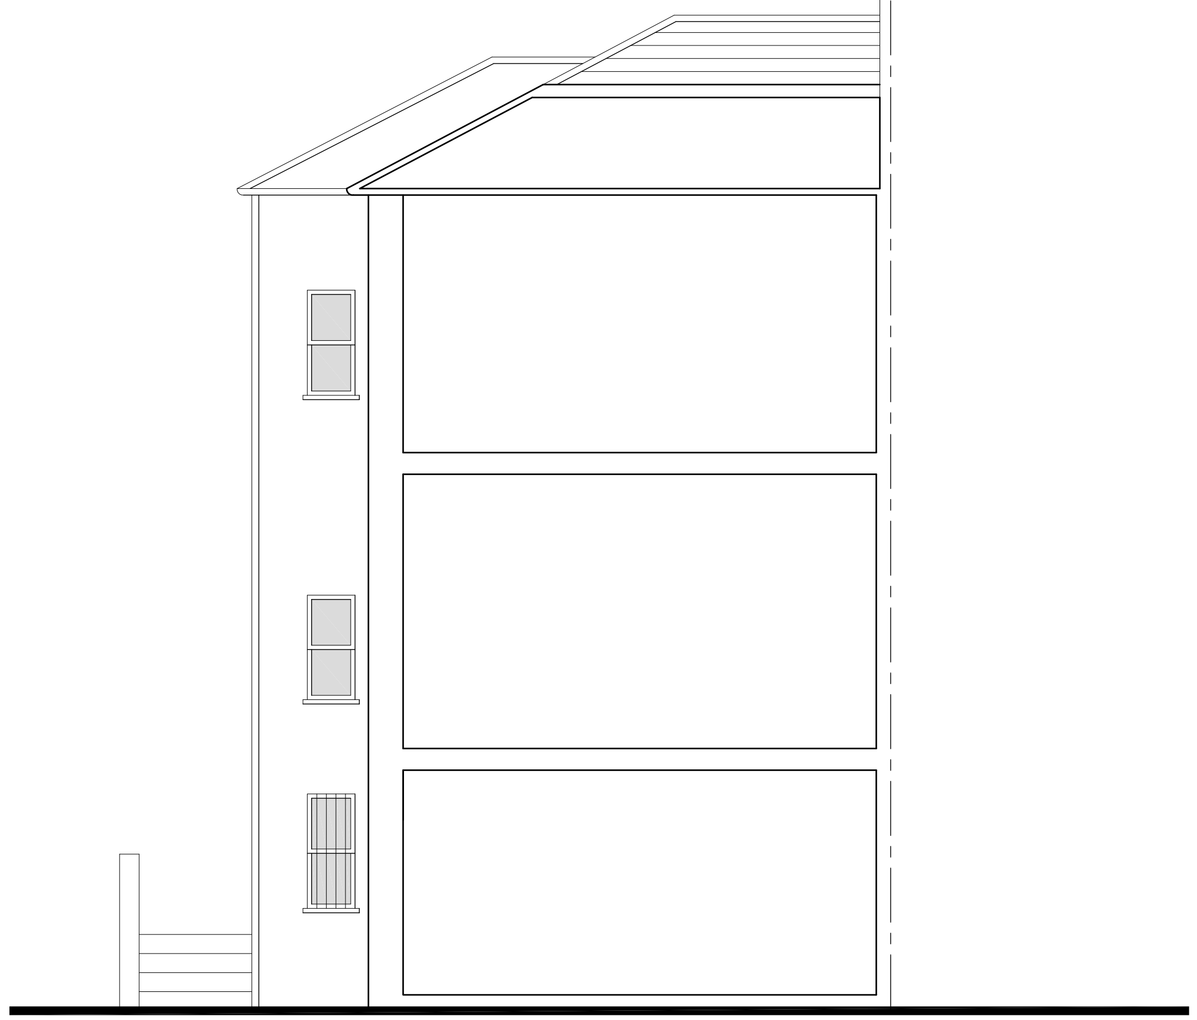

SECTION B-B

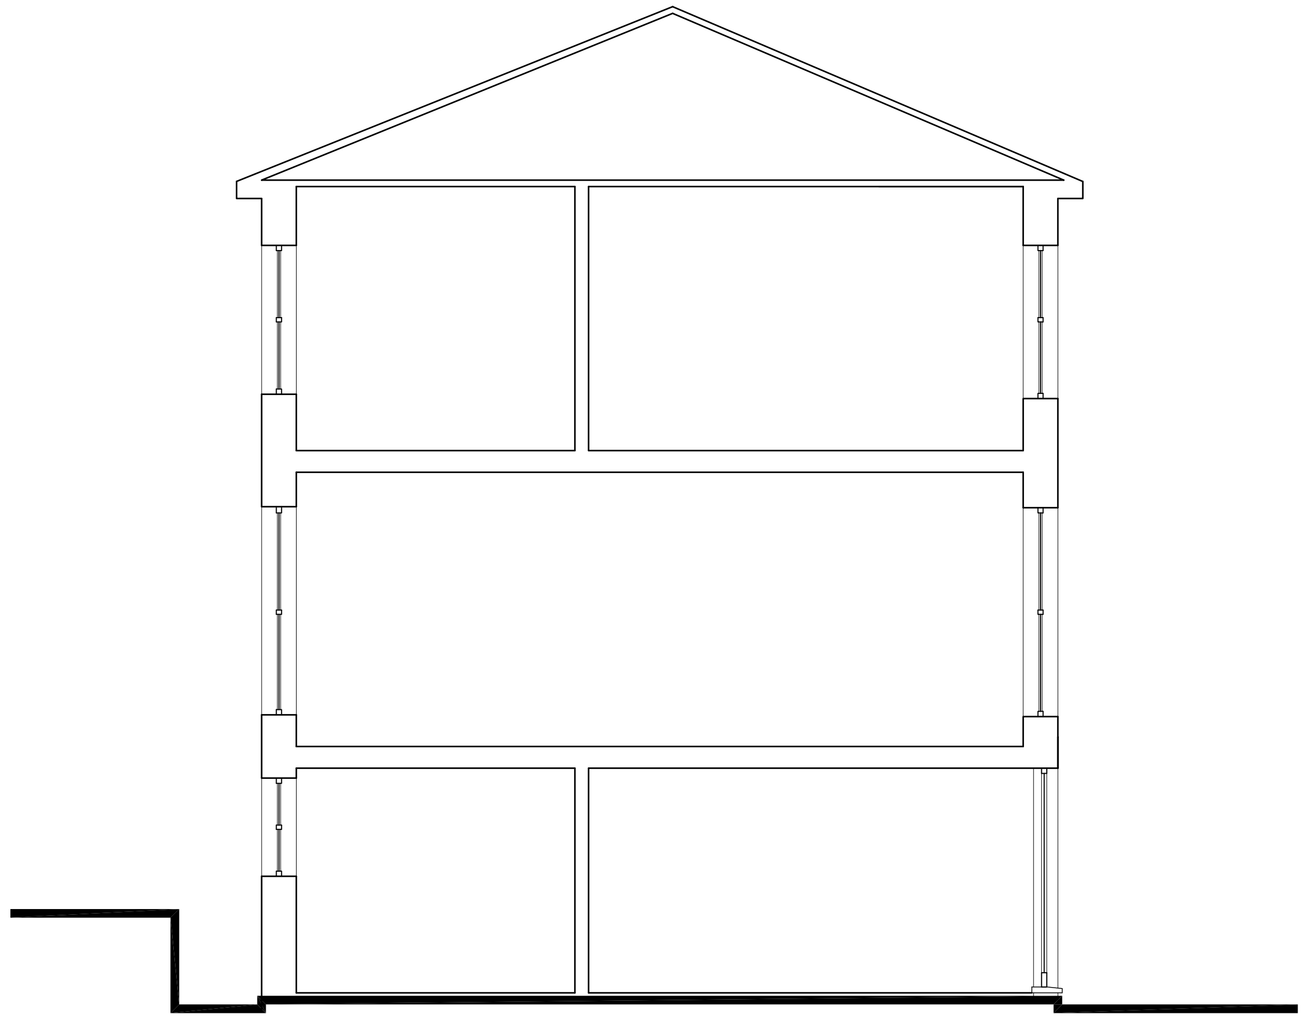

SECTION A-A

Existing

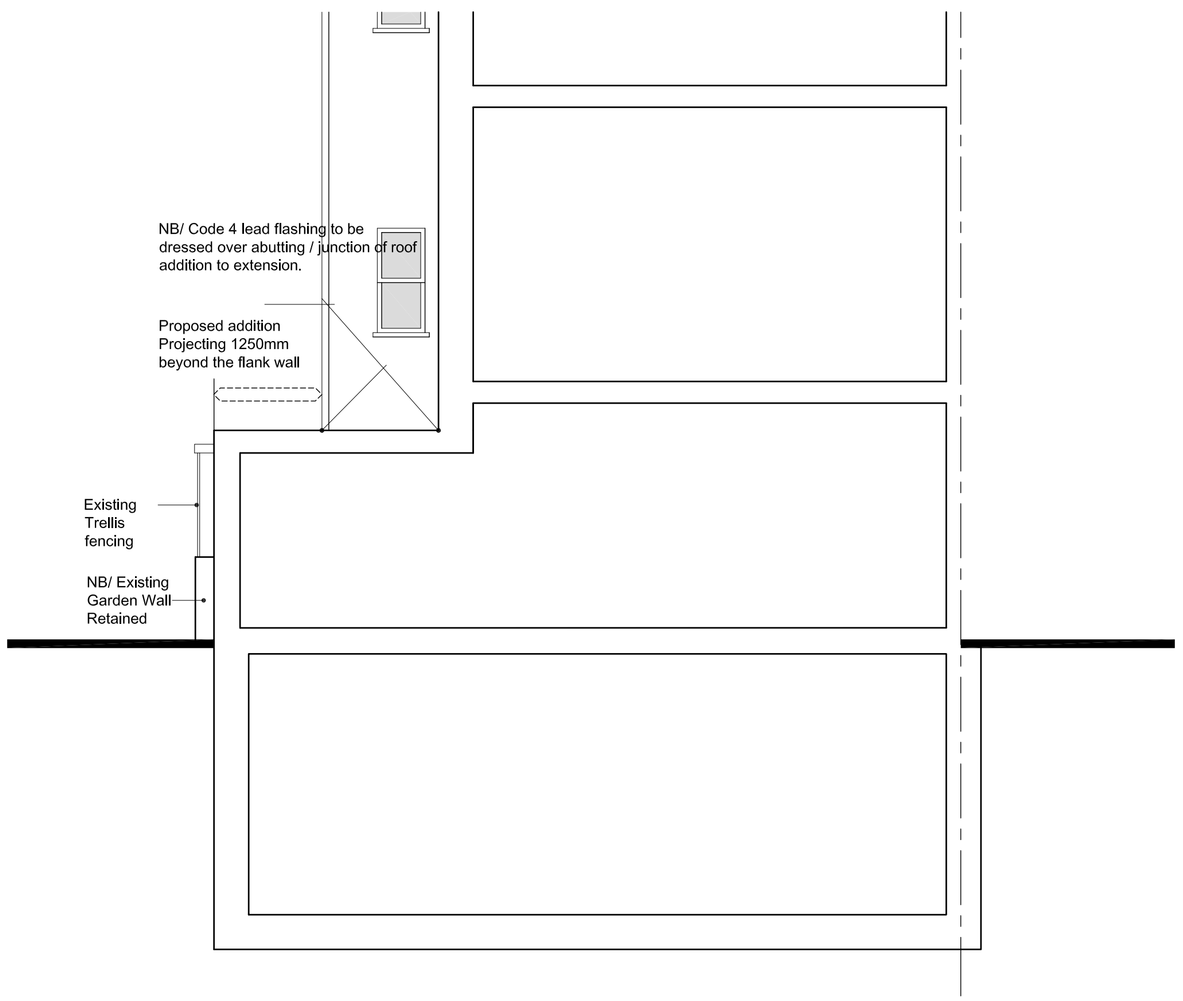

SECTION B-B

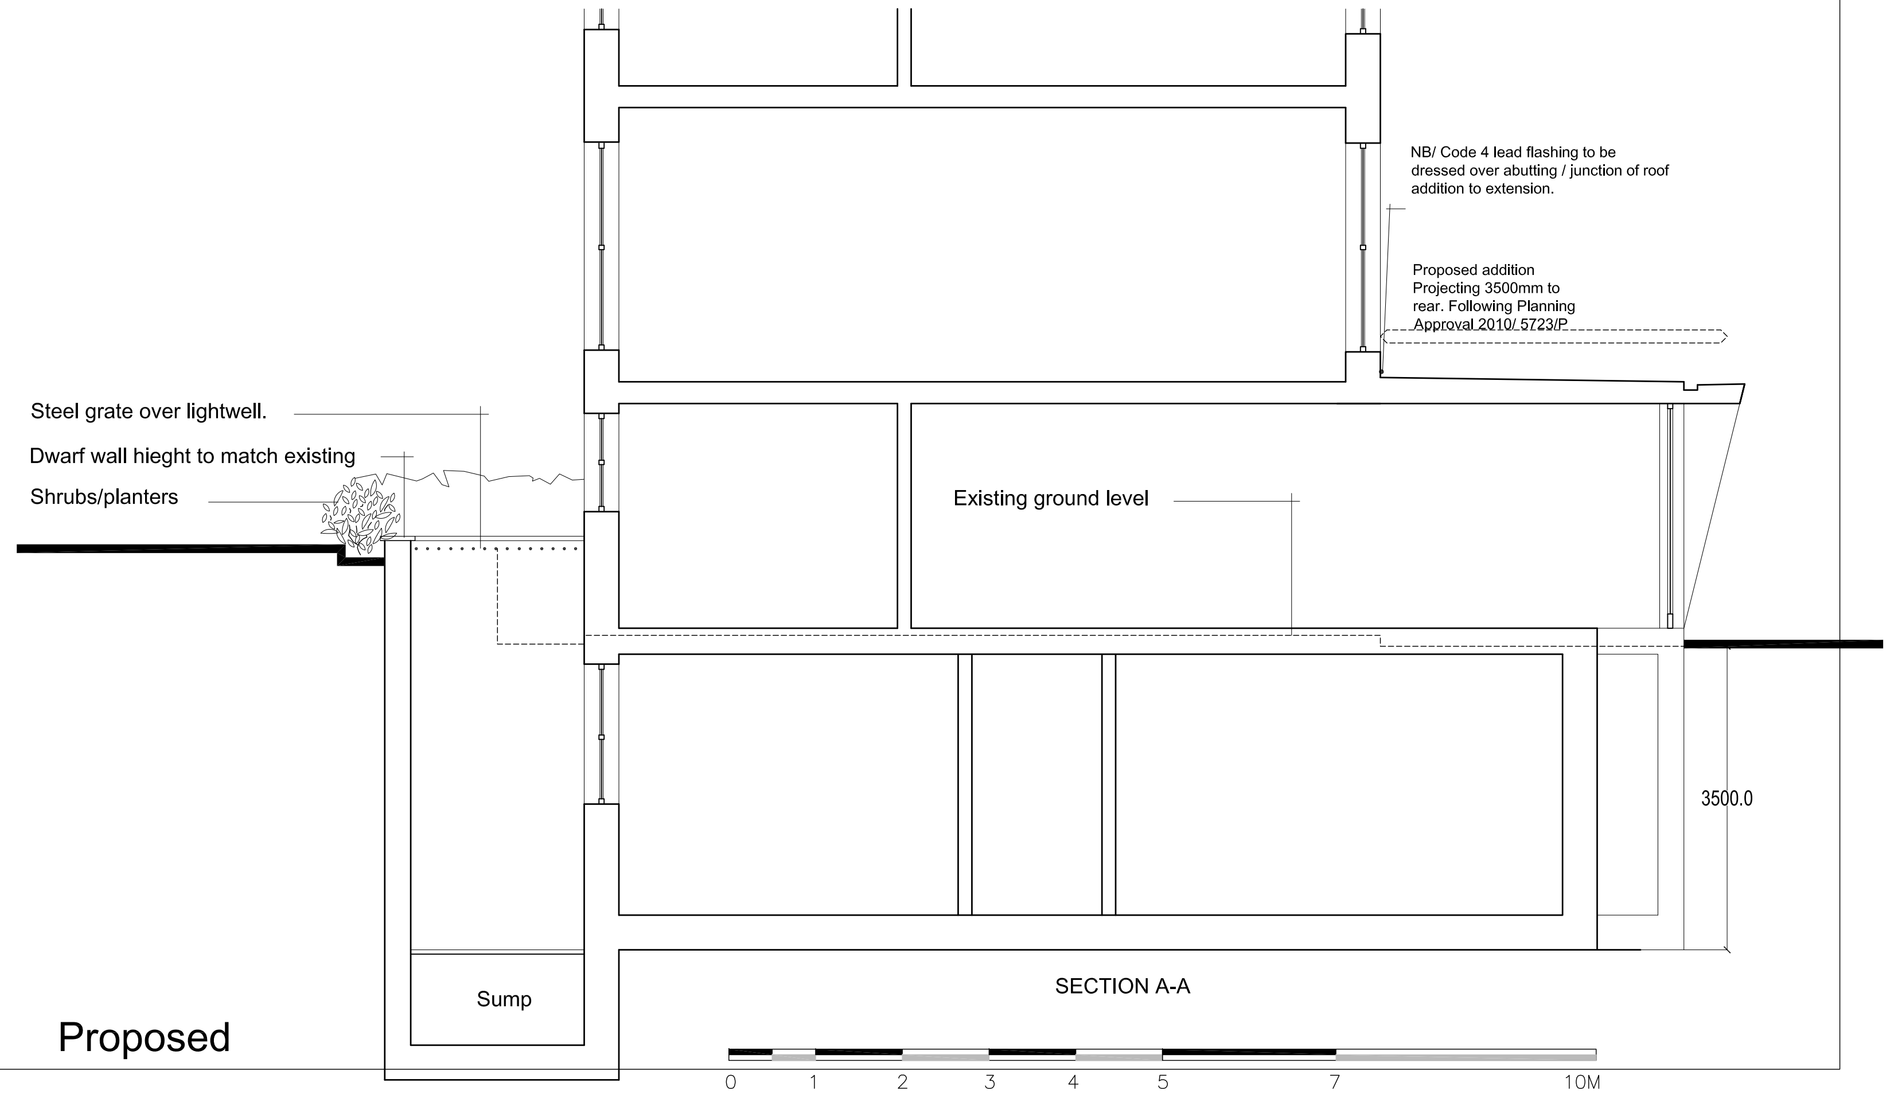

SECTION A-A

Proposed

Revision

October 2012 - Rev D: Reduce front light well by 1M in depth.
Omit bedroom with provision of warm down/changing room with shower room.

10 PRIOR ROAD, LONDON, NW6 4SG

EXISTING & PROPOSED SECTIONS A-A & B-B

date	July 2012
drawn	MDK
checked	KA
cad ref	KA/RES/10 PRIOR
scale	1:50

job no: -
dwg no: G-S-01
rev: D

Use figured dimensions only. All levels and dimensions to be checked on site. Drawing to be read in conjunction with all relevant documentation. © KnightAssociates. All rights reserved.

ka
Knight Associates
Surveying - Architecture - Engineering
www.ka-associates.co.uk
e:mail@ka-associates.co.uk
t:8 Studio 27, Bishops Close, Ham Common, Richmond, Surrey TW10 7DF