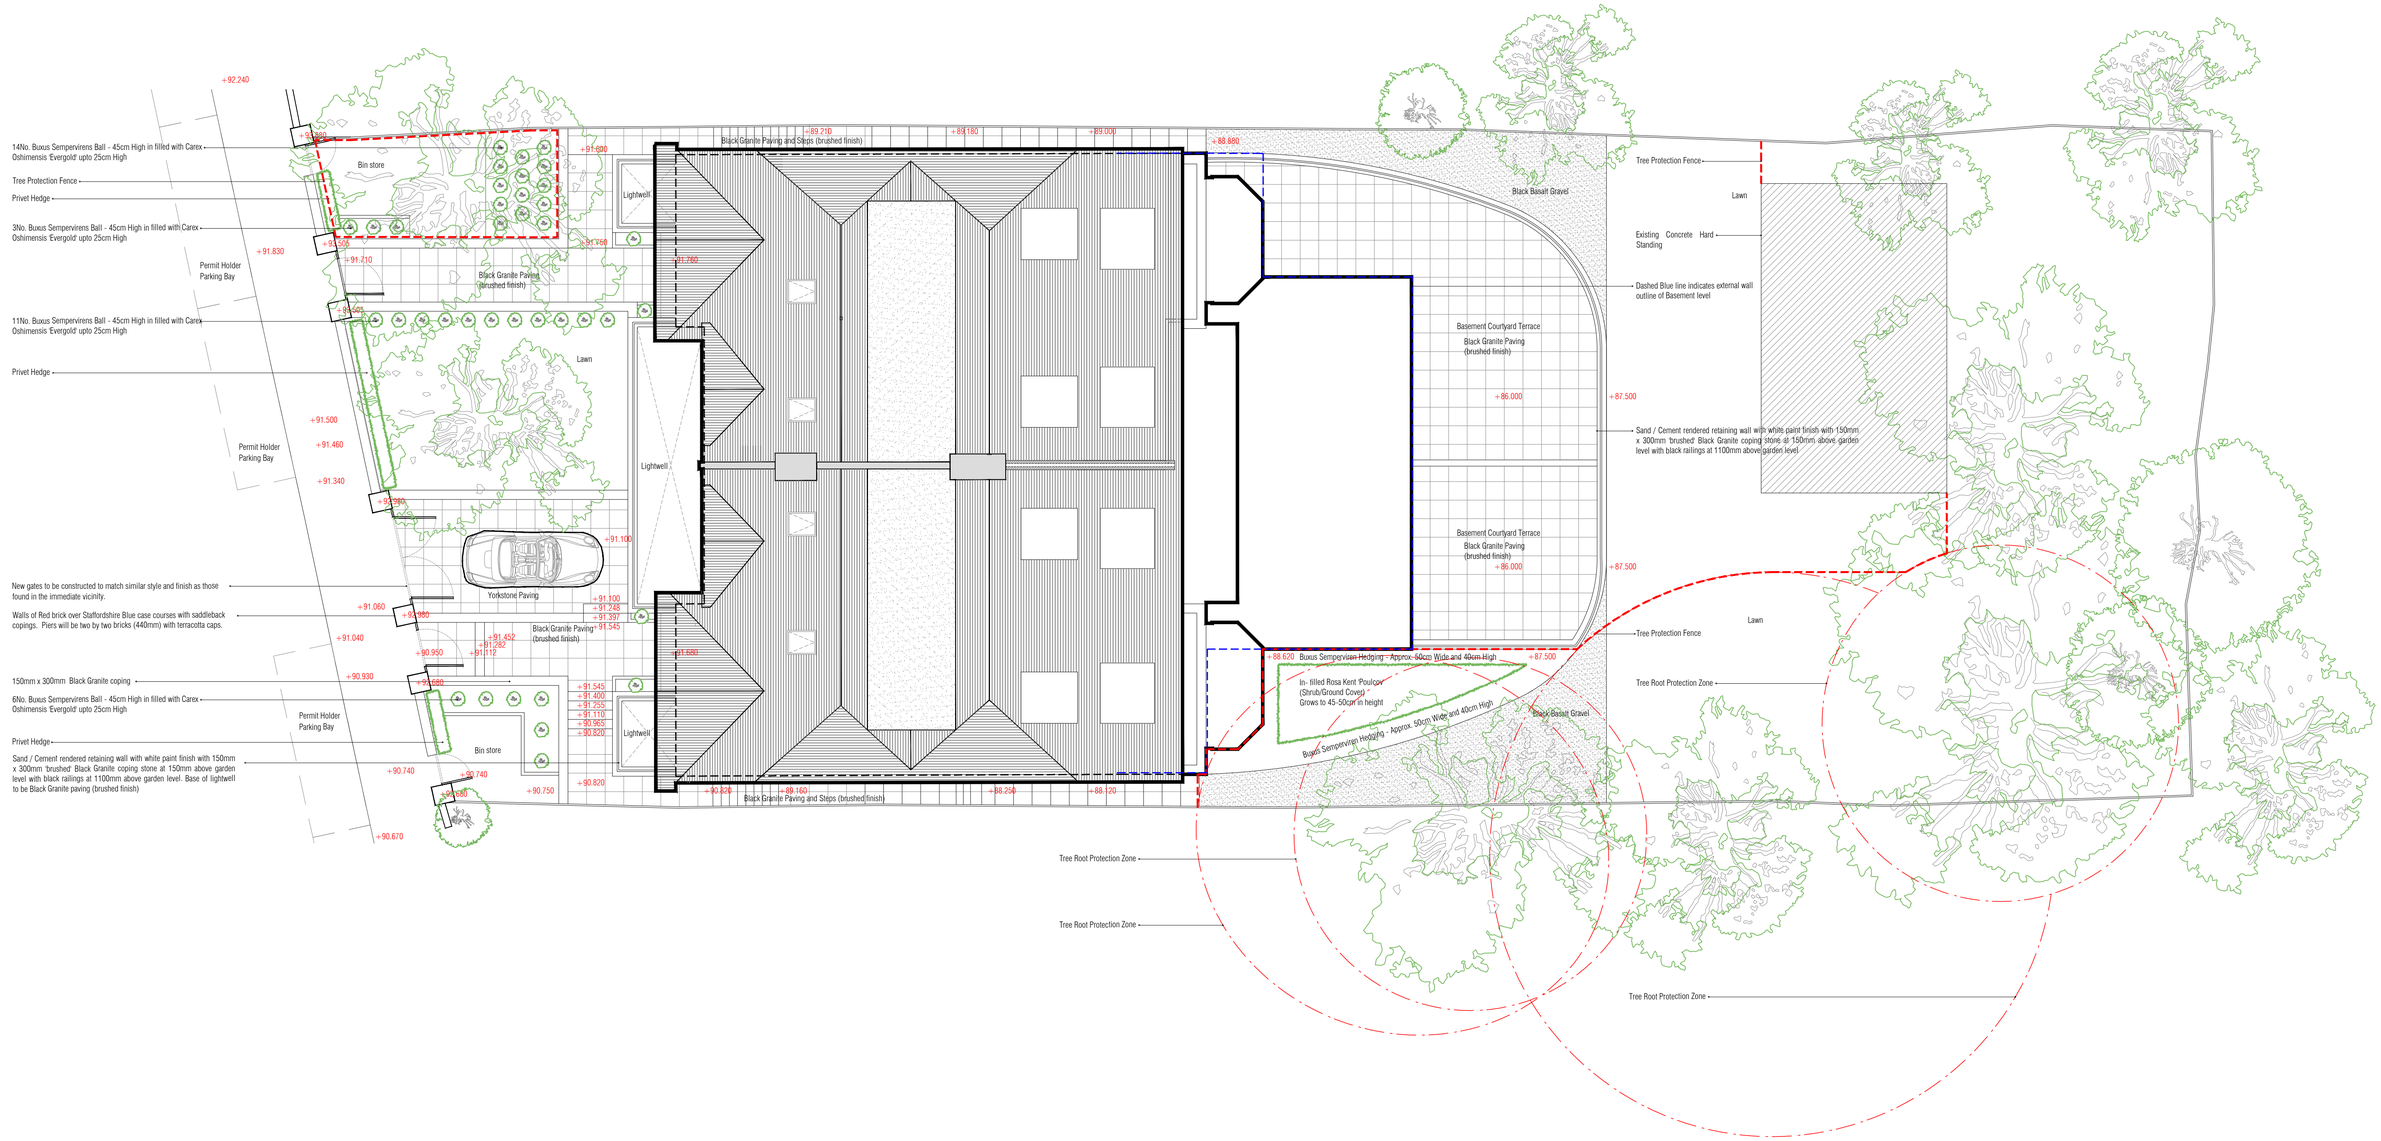

SCALE - 1:100

0 1 2 3 4 5 m

Rev:	Comments:	By:	Date:
-	-	-	-

Do not scale this drawing All dimensions must be checked on site
All rights reserved. No reproduction in any material form is permitted without consent.

PLANNING

Client:
Shakib Properties Ltd
-

Project Title:
Refurbishment and Extension of
29 & 30 Lyndhurst Road, Hampstead

Drawing Title:
Site Plan
-

Scale:	Date:	Drawn:	Checked:
1:100@A1	Oct 12	AH	SGK

kyson

Studio

28 Scrutton Street
London
UK
EC2A 4RP

T: +44(0) 20 7247 2462
E: enquiries@kyson.co.uk
W: www.kyson.co.uk

Project No.:	Drawing No.:	Revision:
258-11	1800	-