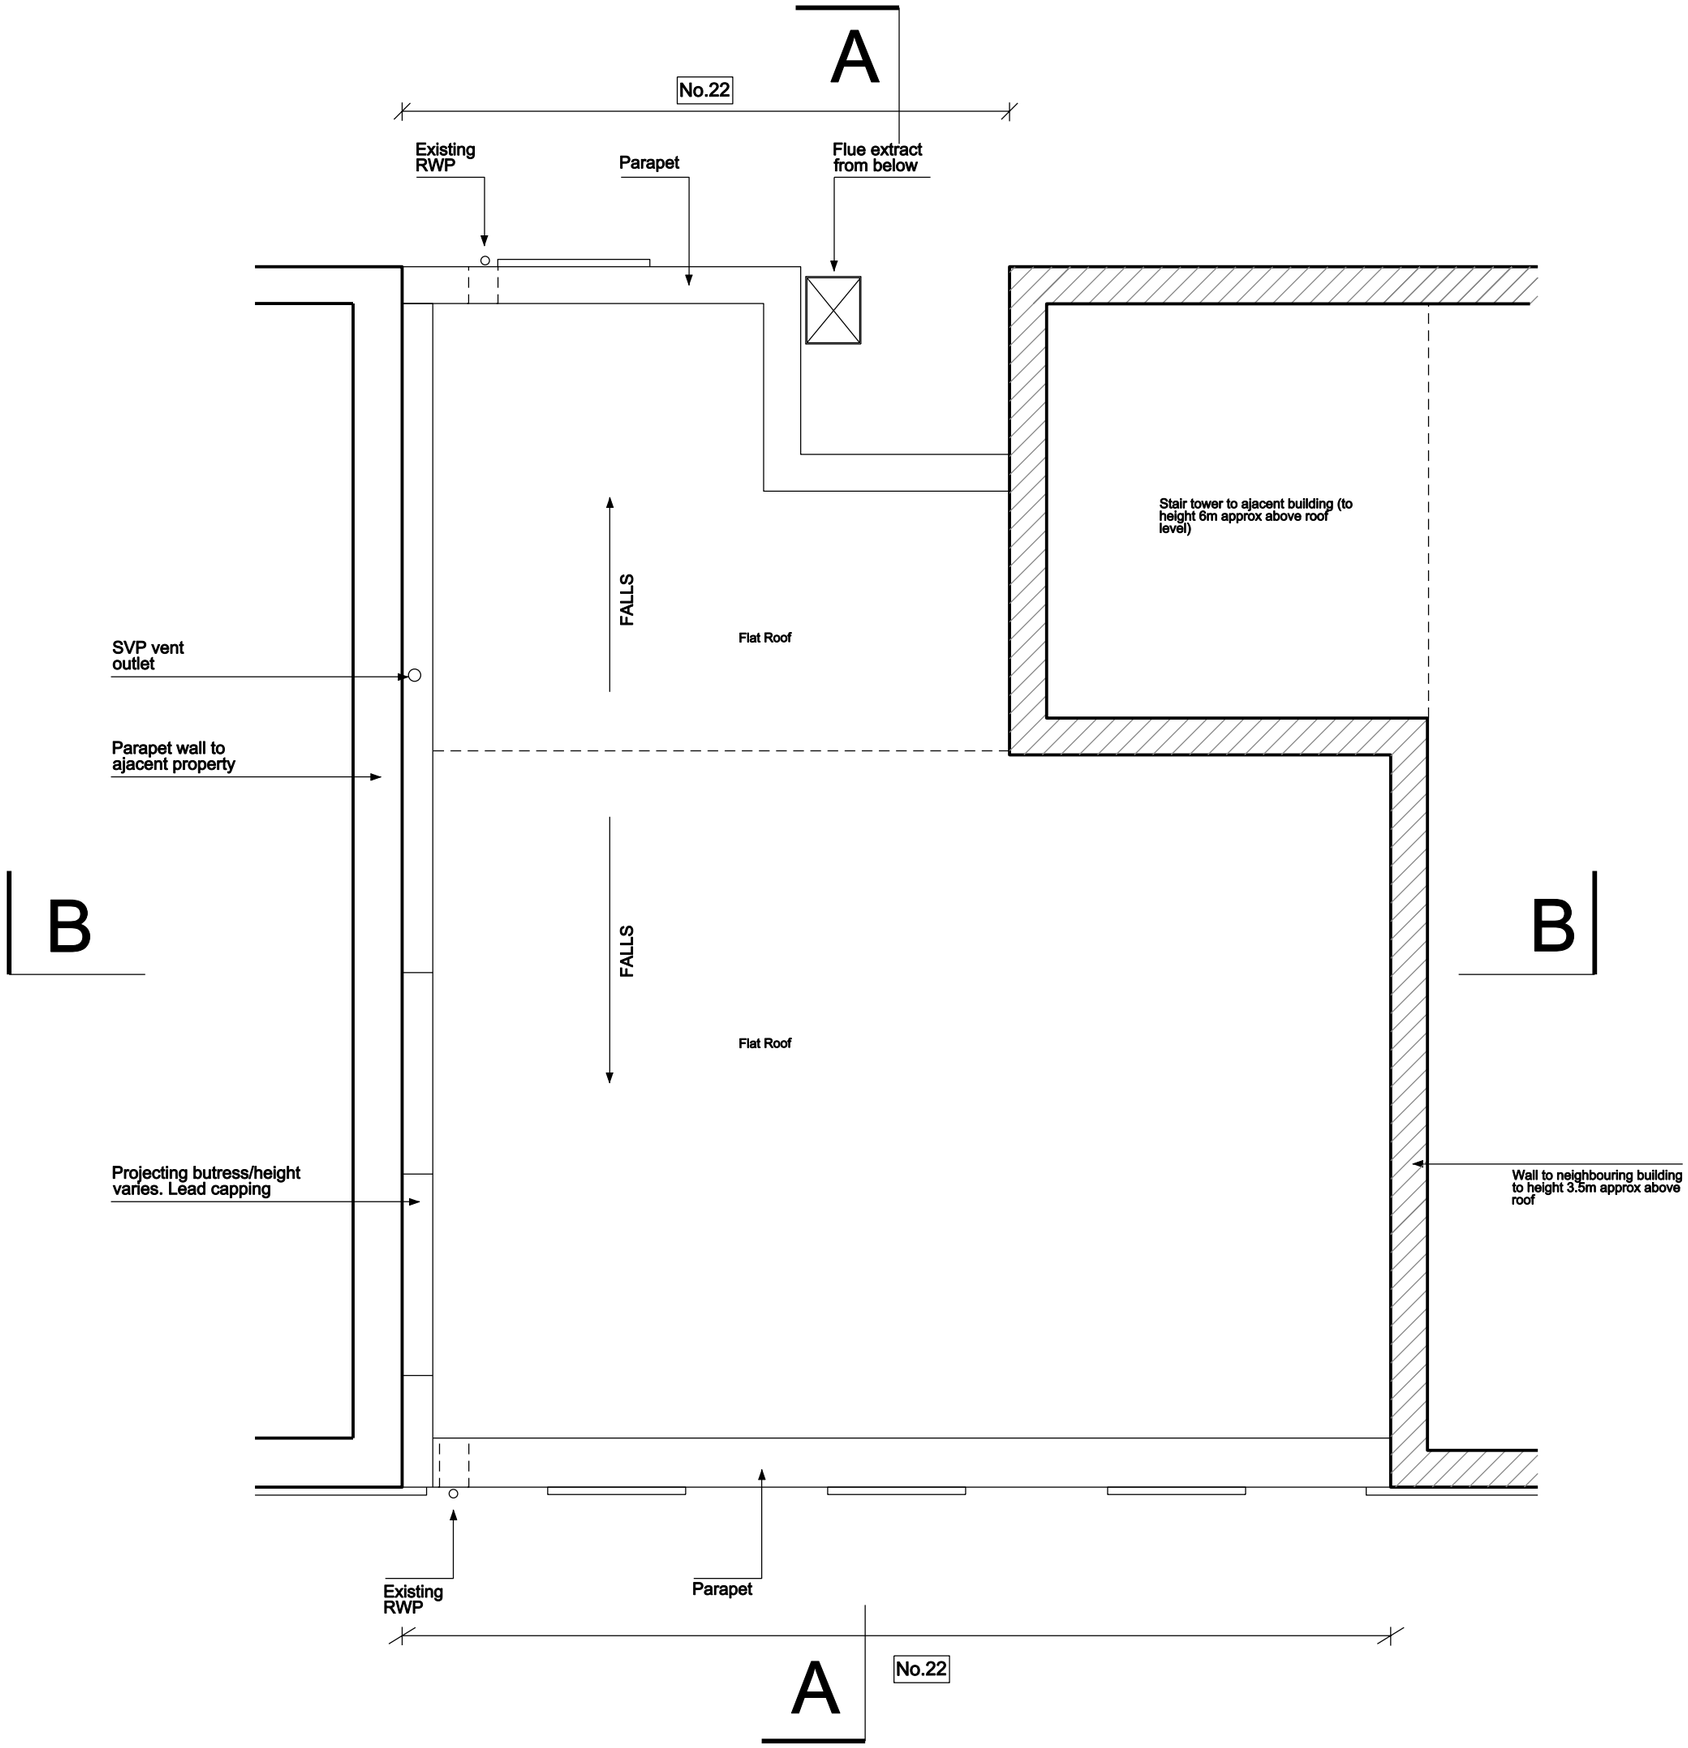

-	16.11.11	ISSUED FOR INFORMATION

DO NOT SCALE OFF THIS DRAWING
Check all dimensions and levels on site. Report any discrepancies.
The drawings and the works are copyright of this practice.

Status: INFORMATION
Scale: 1:50 @ A3
Rev Date: 16.11.11
Rev: -
Drwg No: 1107_002

Job: 1107 20-22 LEATHER LANE
Drwg description: EXISTING ROOF PLAN

MEADOWCROFT GRIFFIN ARCHITECTS
STUDIO 1A, HIGHGATE BUSINESS CENTRE 33 GREENWOOD PLACE LONDON NW5 1LB
T +44(0)20 7485 0494 F +44(0)20 7485 0254 E office@meadowcroftgriffin.co.uk www.meadowcroftgriffin.co.uk