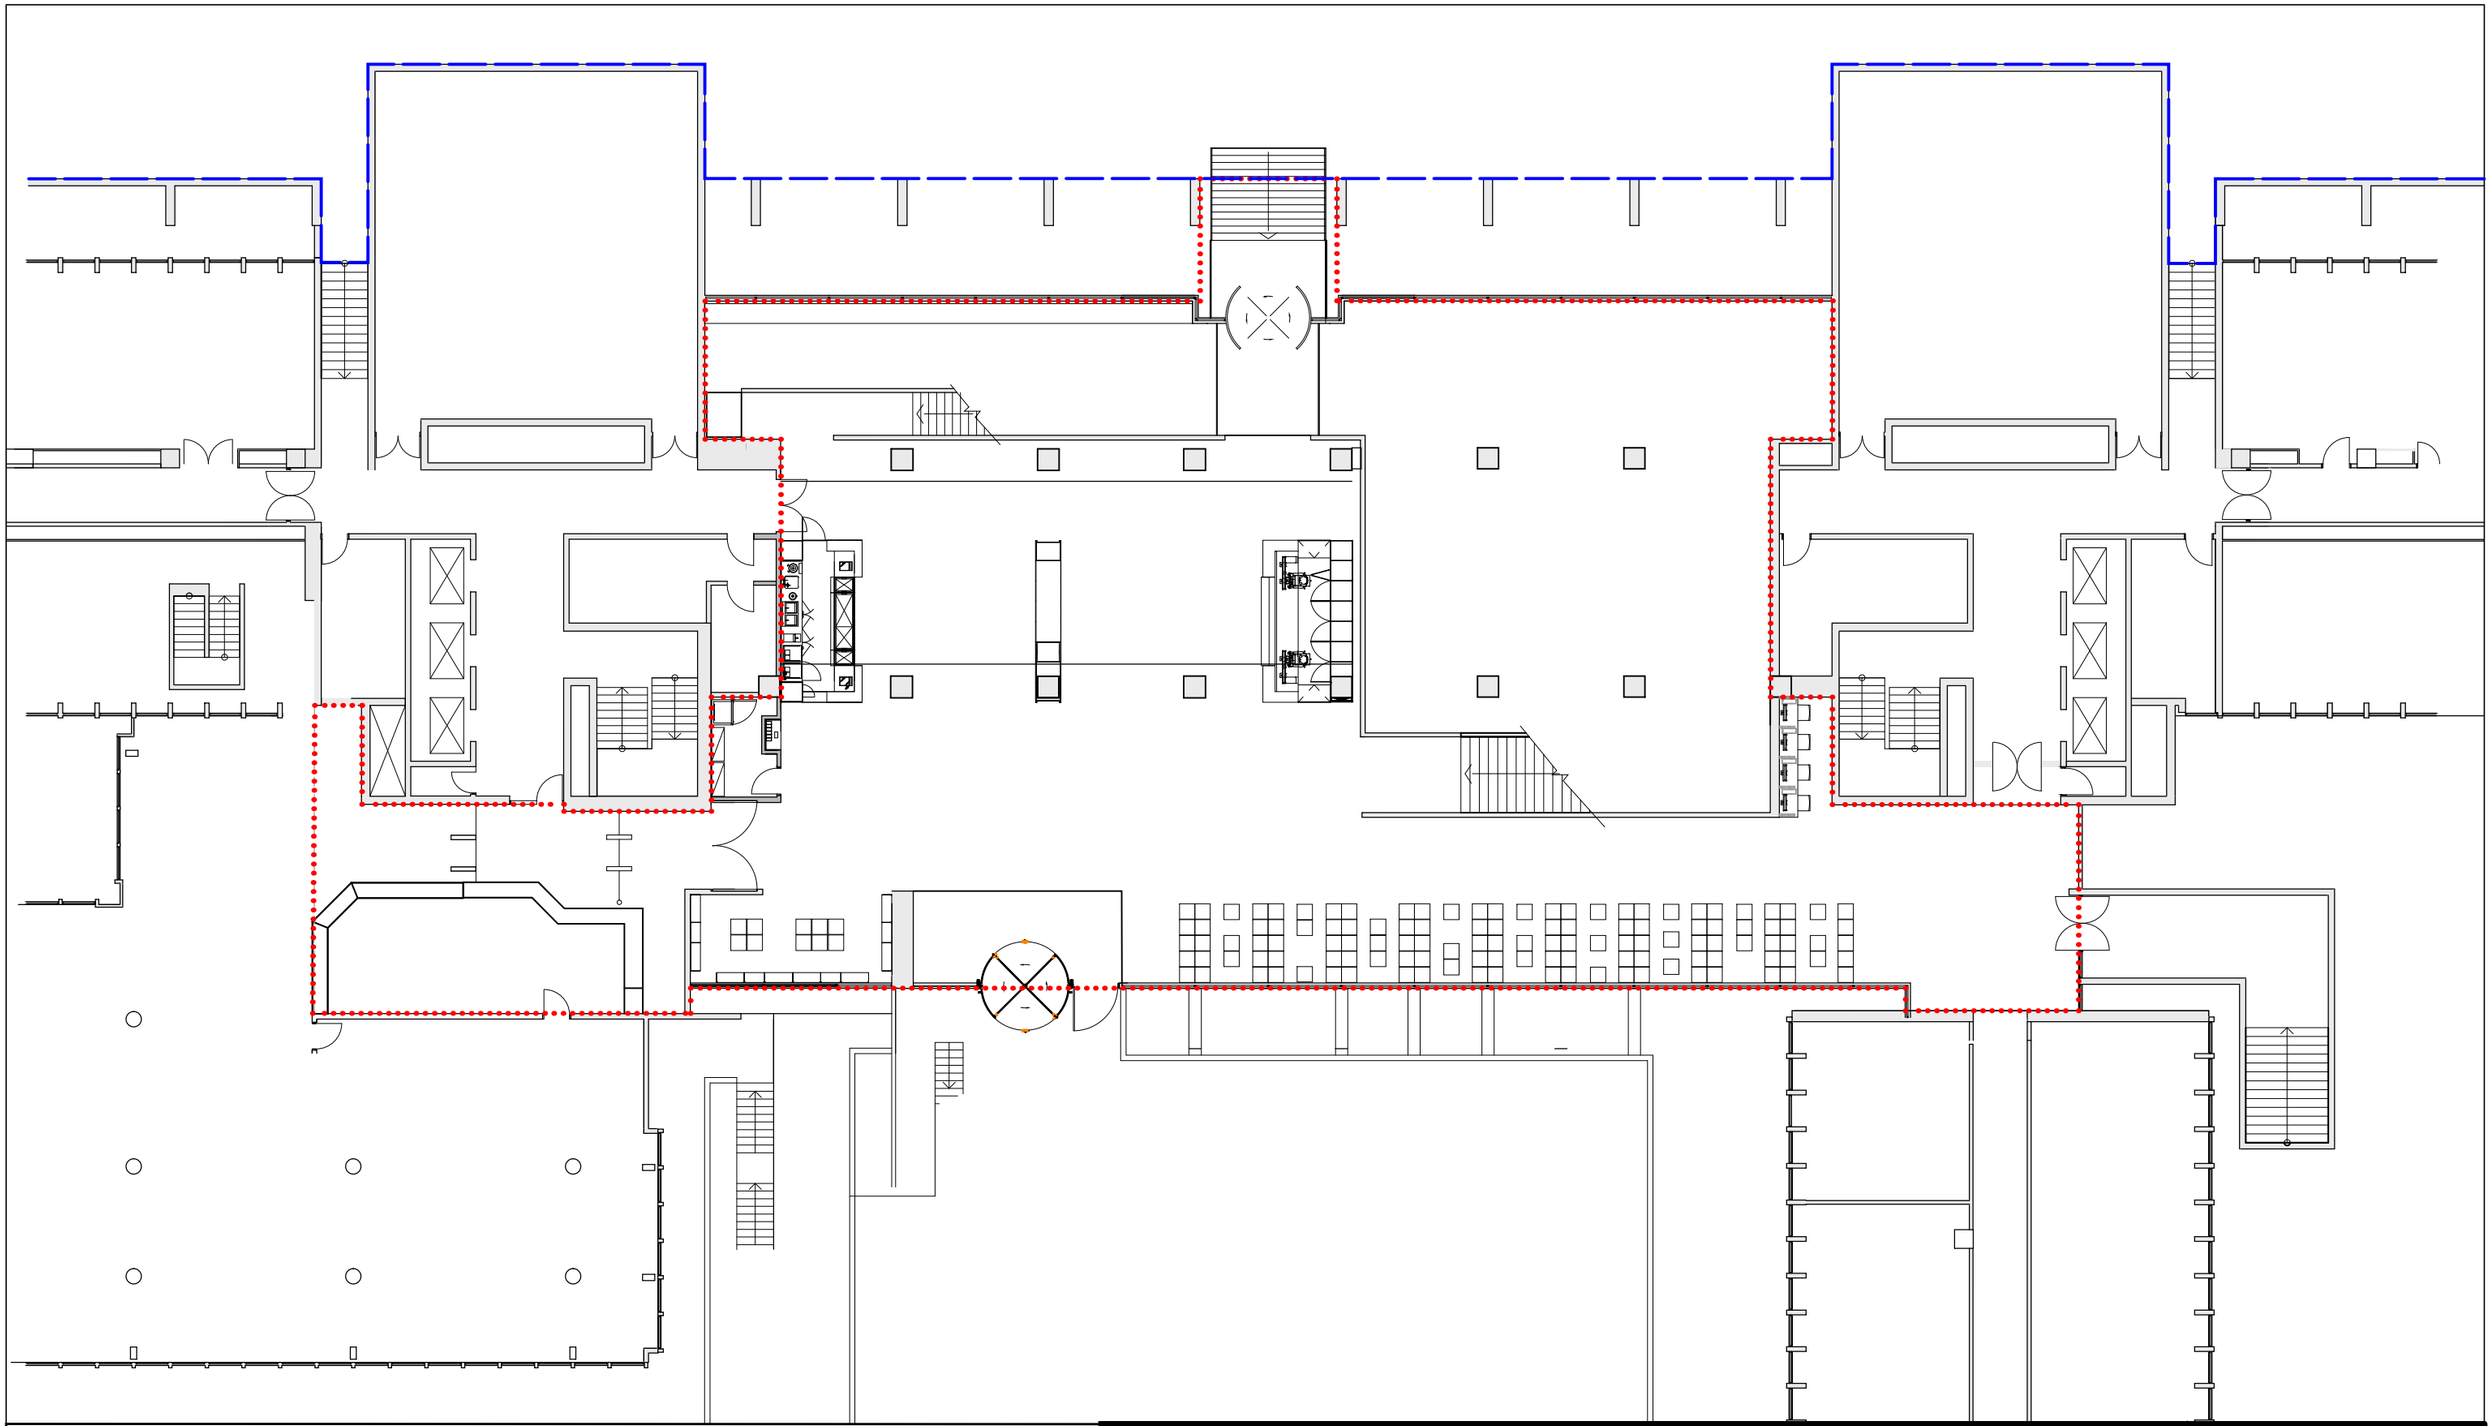

Site Plan

Ownership Boundary

Berman Guedes Stretton
Architects + Designers

25 Cave Street
Oxford
OX4 1BA

Tel. 01865 791728
Fax. 01865 791732

9B Ladbroke Grove
London
W11 3BD

Tel. 0203 220 0230
Fax. 0203 220 0231

e-mail: info@bgsarchitects.co.uk
www.bgsarchitects.co.uk

©

Client: Institute of Education, London	Scale: 1:100 Size: A3	Status: PLANNING
Project: Reception Hall	Drawing Number: 2936-A-03-102	Rev.: 1ST
Title: Proposed Plan, Level 4		